528 BOYLSTON STREET

ZONING BOARD OF APPEALS / COMPRHENSIVE PERMIT APPLICATION

SHEET LIST - ZBA		
SHEET NUMBER	SHEET NAME	Sheet Issue Date
T100	PROJECT COVER	12/15/2023
A100	GROUND FLOOR PLAN	12/15/2023
A101	LEVEL 1 FLOOR PLAN	12/15/2023
A102	LEVEL 2 FLOOR PLAN	12/15/2023
A103	LEVEL 3 FLOOR PLAN	12/15/2023
A104	LEVEL 4 FLOOR PLAN	12/15/2023
A105	LEVEL 5 FLOOR PLAN	12/15/2023
A106	LEVEL 6 FLOOR PLAN	12/15/2023
A107	ROOF LEVEL FLOOR PLAN	12/15/2023
A200	TYPICAL UNIT PLANS	11/11/22
A201	TYPICAL UNIT PLANS	11/11/22
A400	OVERALL ELEVATIONS	12/15/2023
A401	OVERALL ELEVATIONS	12/15/2023
A500	BUILDING SECTIONS	12/15/2023
A501	BUILDING SECTIONS	12/15/2023
A502	BUILDING SECTIONS	12/15/2023
A503	BUILDING SECTIONS	12/15/2023



tat

© The Architectural Team, Inc.
50 Commandant's Way at Admiral's Hill
Chelsea MA 02150
O 617.889.4402
F 617.884.4329
architecturalteam.com

Consultant:

Revision:

Architect of Record:

REGISTERED ARCHITECT
MICHAEL E. YOUNG
COMMONWEALTH OF MASSACHUSETTS

Drawn: BS / CK

Checked: TES

Scale:

Key Plan:

Project Name:

528 BOYLSTON STREET

ZONING BOARD OF APPEALS / COMPRHENSIVE PERMIT APPLICATION

Sheet Name:

PROJECT COVER

Project Number:

#21132


Issue Date:

12/15/2023

Sheet Number:

T100

12/19/2023 7:10:22 PM
C:_Revit Local 2023\21132_R23_528 Boylston Street_23 1114 study_bshea@architecturalteam.com.rvt

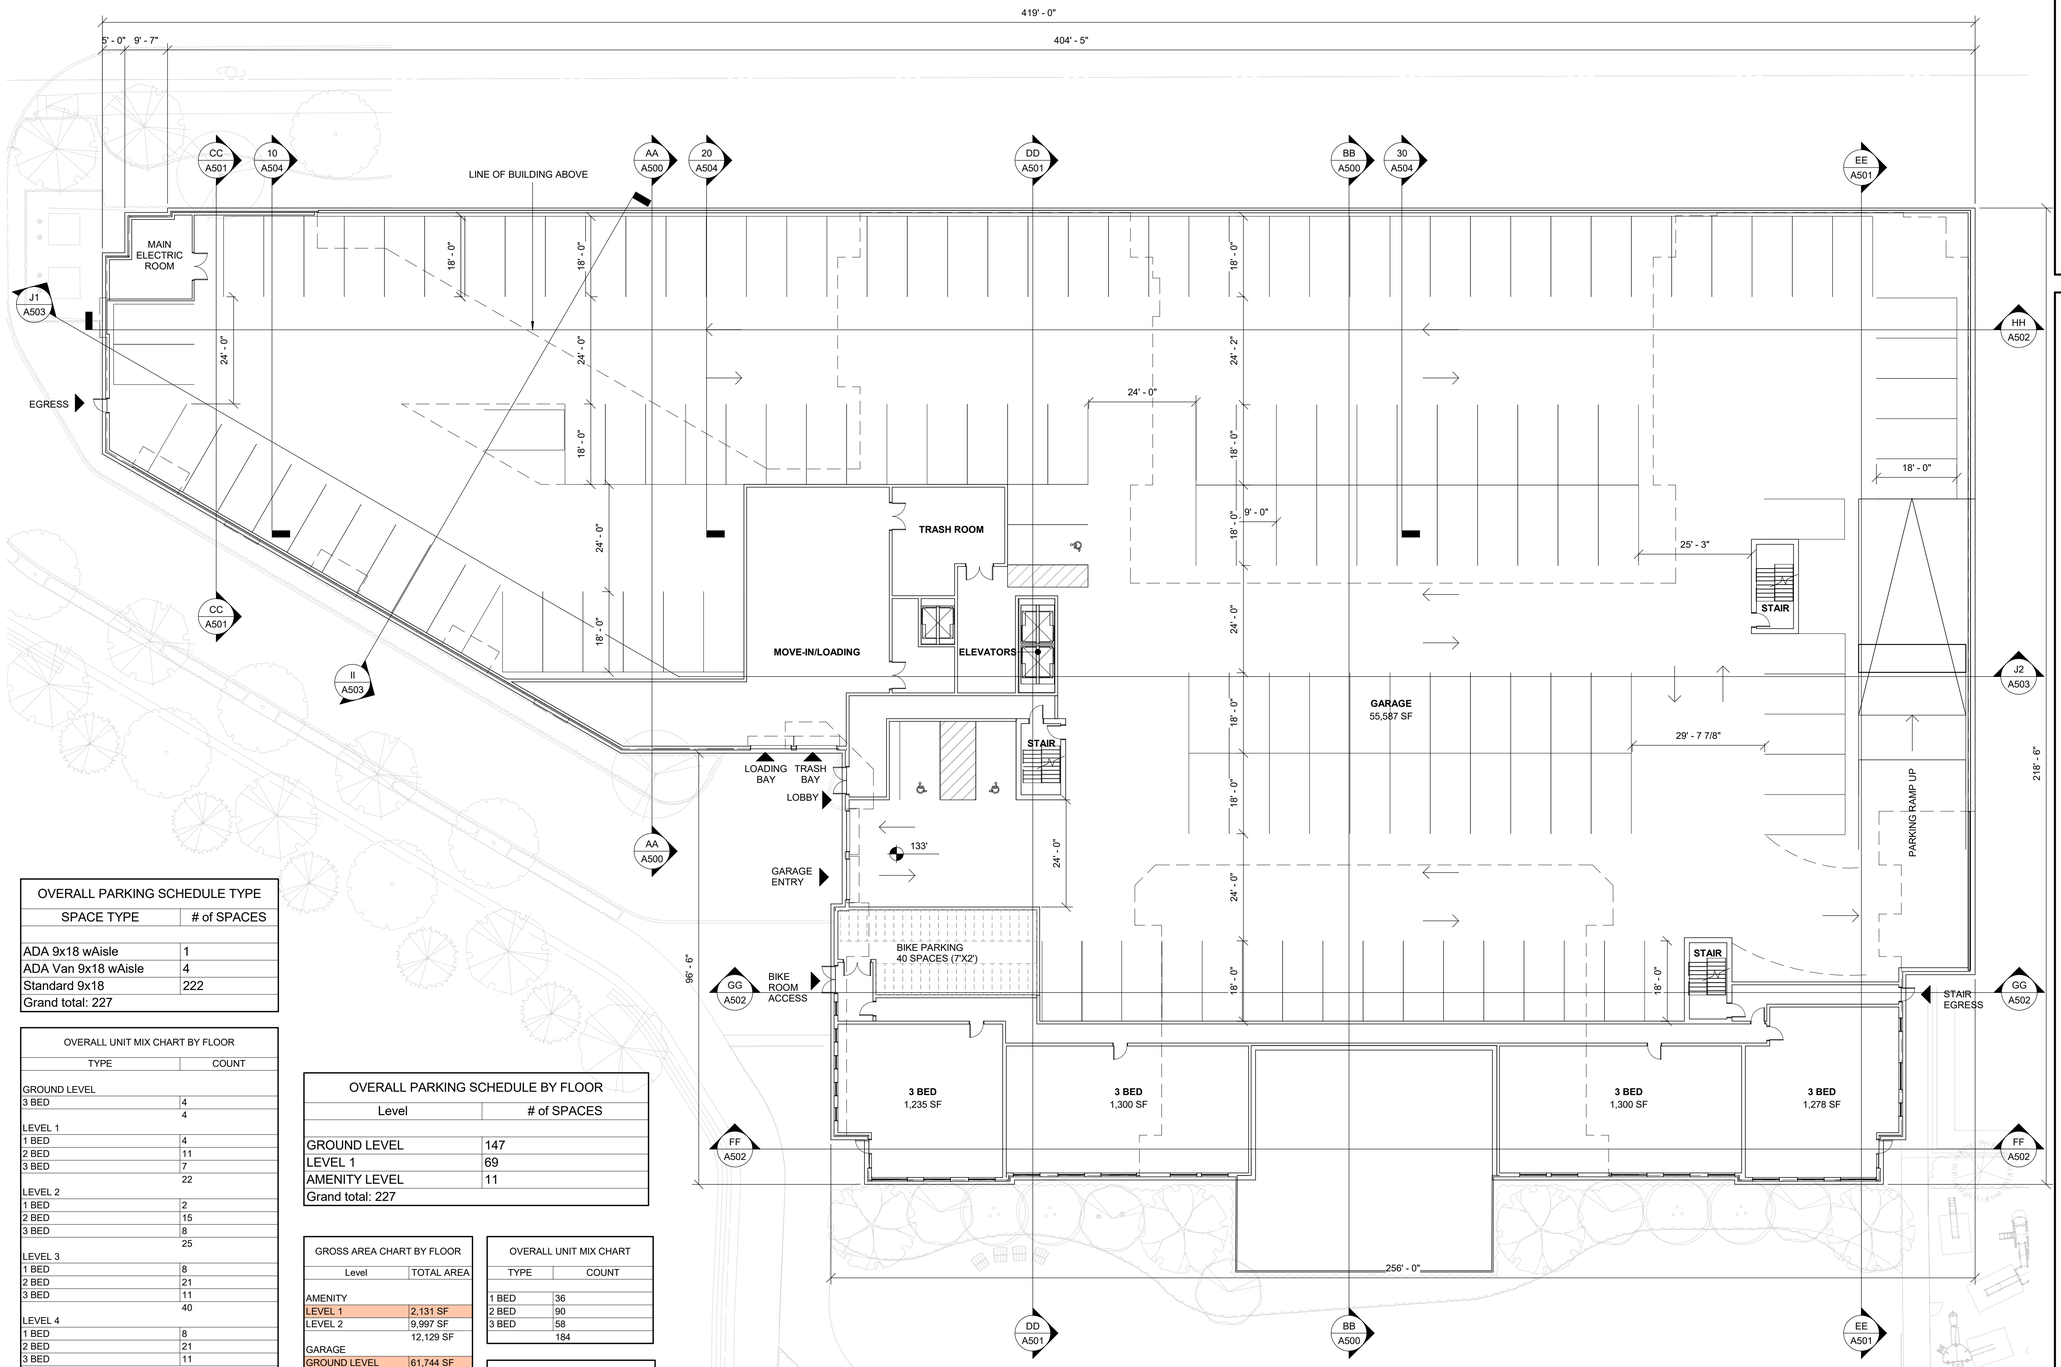

OVERALL PARKING SCHEDULE TYPE	
SPACE TYPE	# of SPACES
ADA 9x18 wAisle	1
ADA Van 9x18 wAisle	4
Standard 9x18	222
Grand total: 227	

OVERALL UNIT MIX CHART BY FLOOR	
TYPE	COUNT
GROUND LEVEL	
3 BED	4
	4
LEVEL 1	
1 BED	4
2 BED	11
3 BED	7
	22
LEVEL 2	
1 BED	2
2 BED	15
3 BED	8
	25
LEVEL 3	
1 BED	8
2 BED	21
3 BED	11
	40
LEVEL 4	
1 BED	8
2 BED	21
3 BED	11
	40
LEVEL 5	
1 BED	9
2 BED	17
3 BED	9
	35
LEVEL 6	
1 BED	5
2 BED	5
3 BED	8
	18
	184

OVERALL PARKING SCHEDULE BY FLOOR	
Level	# of SPACES
GROUND LEVEL	147
LEVEL 1	69
AMENITY LEVEL	11
Grand total: 227	

GROSS AREA CHART BY FLOOR	
Level	TOTAL AREA
AMENITY	
LEVEL 1	2,131 SF
LEVEL 2	9,997 SF
	12,129 SF
GARAGE	
GROUND LEVEL	61,744 SF
LEVEL 1	29,402 SF
LEVEL 2	7,732 SF
	98,878 SF
RESIDENTIAL	
GROUND LEVEL	8,408 SF
LEVEL 1	30,696 SF
LEVEL 2	36,394 SF
LEVEL 3	51,662 SF
LEVEL 4	51,664 SF
LEVEL 5	45,900 SF
LEVEL 6	26,038 SF
	250,762 SF
	361,769 SF

OVERALL UNIT MIX CHART	
TYPE	COUNT
1 BED	36
2 BED	90
3 BED	58
	184

UNIT TYPE MIX - LEVEL 0	
UNIT TYPE	COUNT
3 BED	4
Grand total: 4	

GROUND FLOOR PLAN
Scale: 1/16" = 1'-0"

12/19/2023 7:10:23 PM
C:_Revit Local 2023\21132_R23_528 Boylston Street_23 1114 study_bshea@architecturalteam.com.rvt

tat

© The Architectural Team, Inc.
50 Commandant's Way at Admiral's Hill
Chelsea MA 02150
O 617.889.4402
F 617.884.4329
architecturalteam.com

Consultant:

Revision:

Architect of Record:

REGISTERED ARCHITECT MICHAEL E. TAT COMMONWEALTH OF MASSACHUSETTS

Drawn: BS / CK

Checked: TES

Scale: 1/16" = 1'-0"

Key Plan:

Project Name:
528 BOYLSTON STREET


ZONING BOARD OF APPEALS / COMPRHENSIVE PERMIT APPLICATION

Sheet Name:
GROUND FLOOR PLAN

Project Number:
#21132

Issue Date:
12/15/2023

Sheet Number:
A100

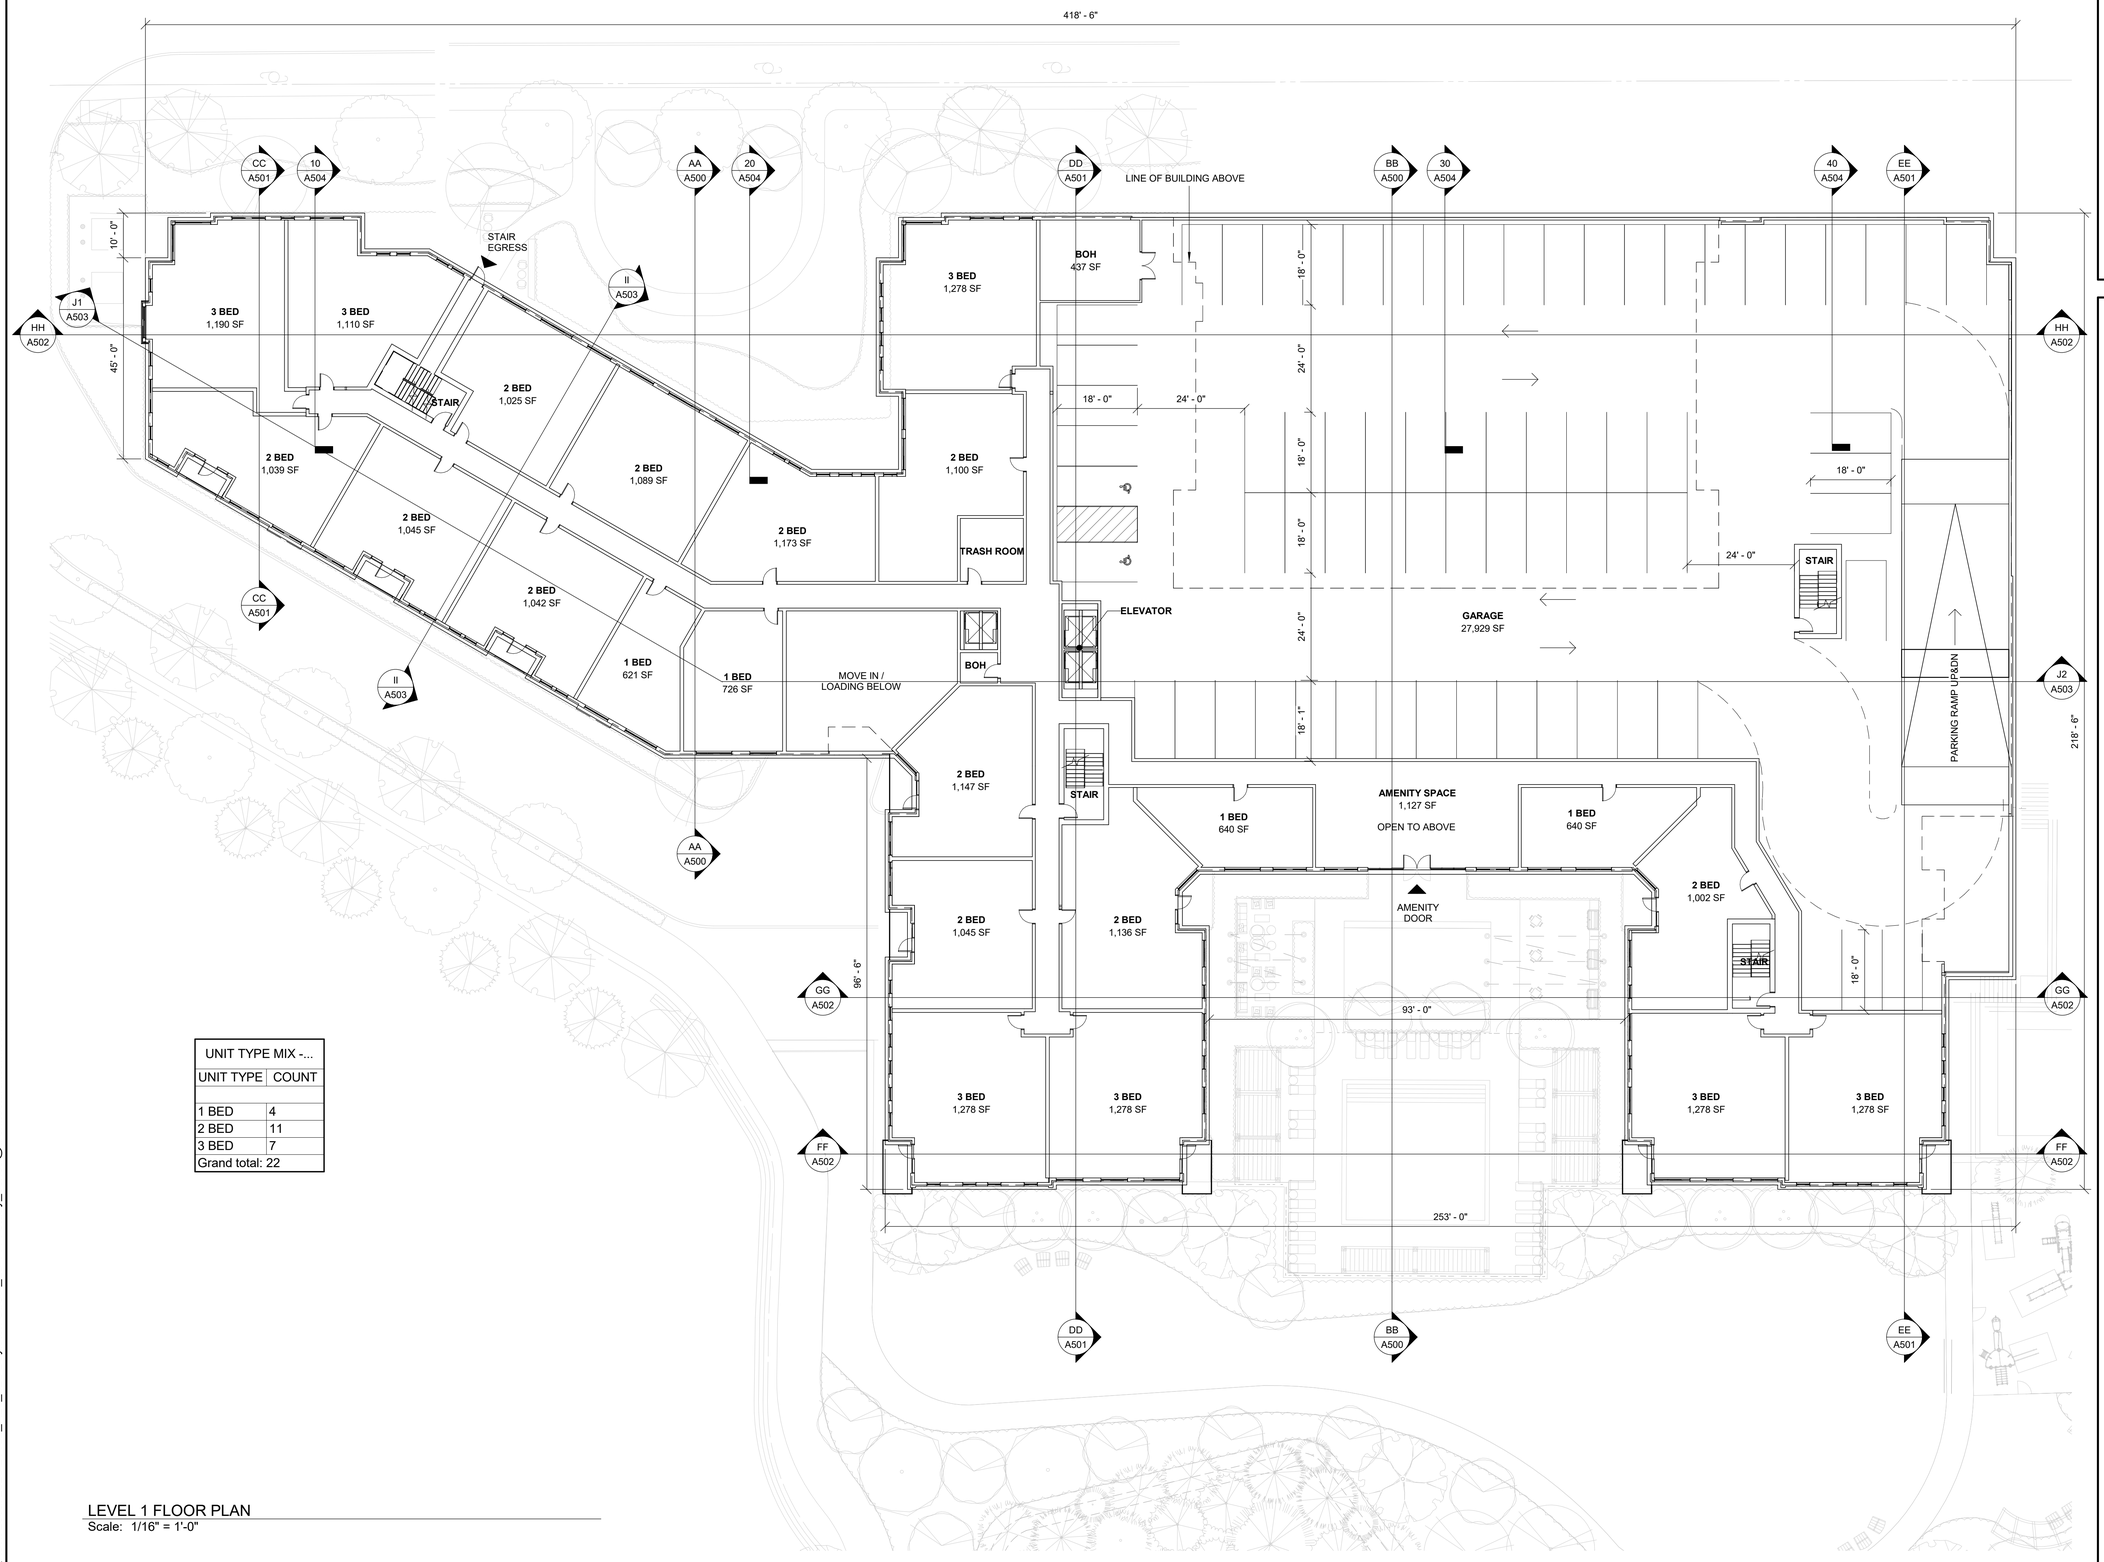

UNIT TYPE MIX -...	
UNIT TYPE	COUNT
1 BED	4
2 BED	11
3 BED	7
Grand total: 22	

LEVEL 1 FLOOR PLAN
Scale: 1/16" = 1'-0"

12/19/2023 7:10:24 PM
C:_Revit Local 2023\21132_R23_528 Boylston Street_23 1114 study_bshea@architecturalteam.com.rvt

tat

© The Architectural Team, Inc.
50 Commandant's Way at Admiral's Hill
Chelsea MA 02150
O 617.889.4402
F 617.884.4329
architecturalteam.com

Consultant:

Revision:

Architect of Record:

REGISTERED ARCHITECT MICHAEL E. TAT COMMONWEALTH OF MASSACHUSETTS

Drawn: BS / CK

Checked: TES

Scale: 1/16" = 1'-0"

Key Plan:

Project Name:

528 BOYLSTON STREET

ZONING BOARD OF APPEALS / COMPRHENSIVE PERMIT APPLICATION

Sheet Name:

LEVEL 1 FLOOR PLAN

Project Number:


#21132

Issue Date:

12/15/2023

Sheet Number:

A101

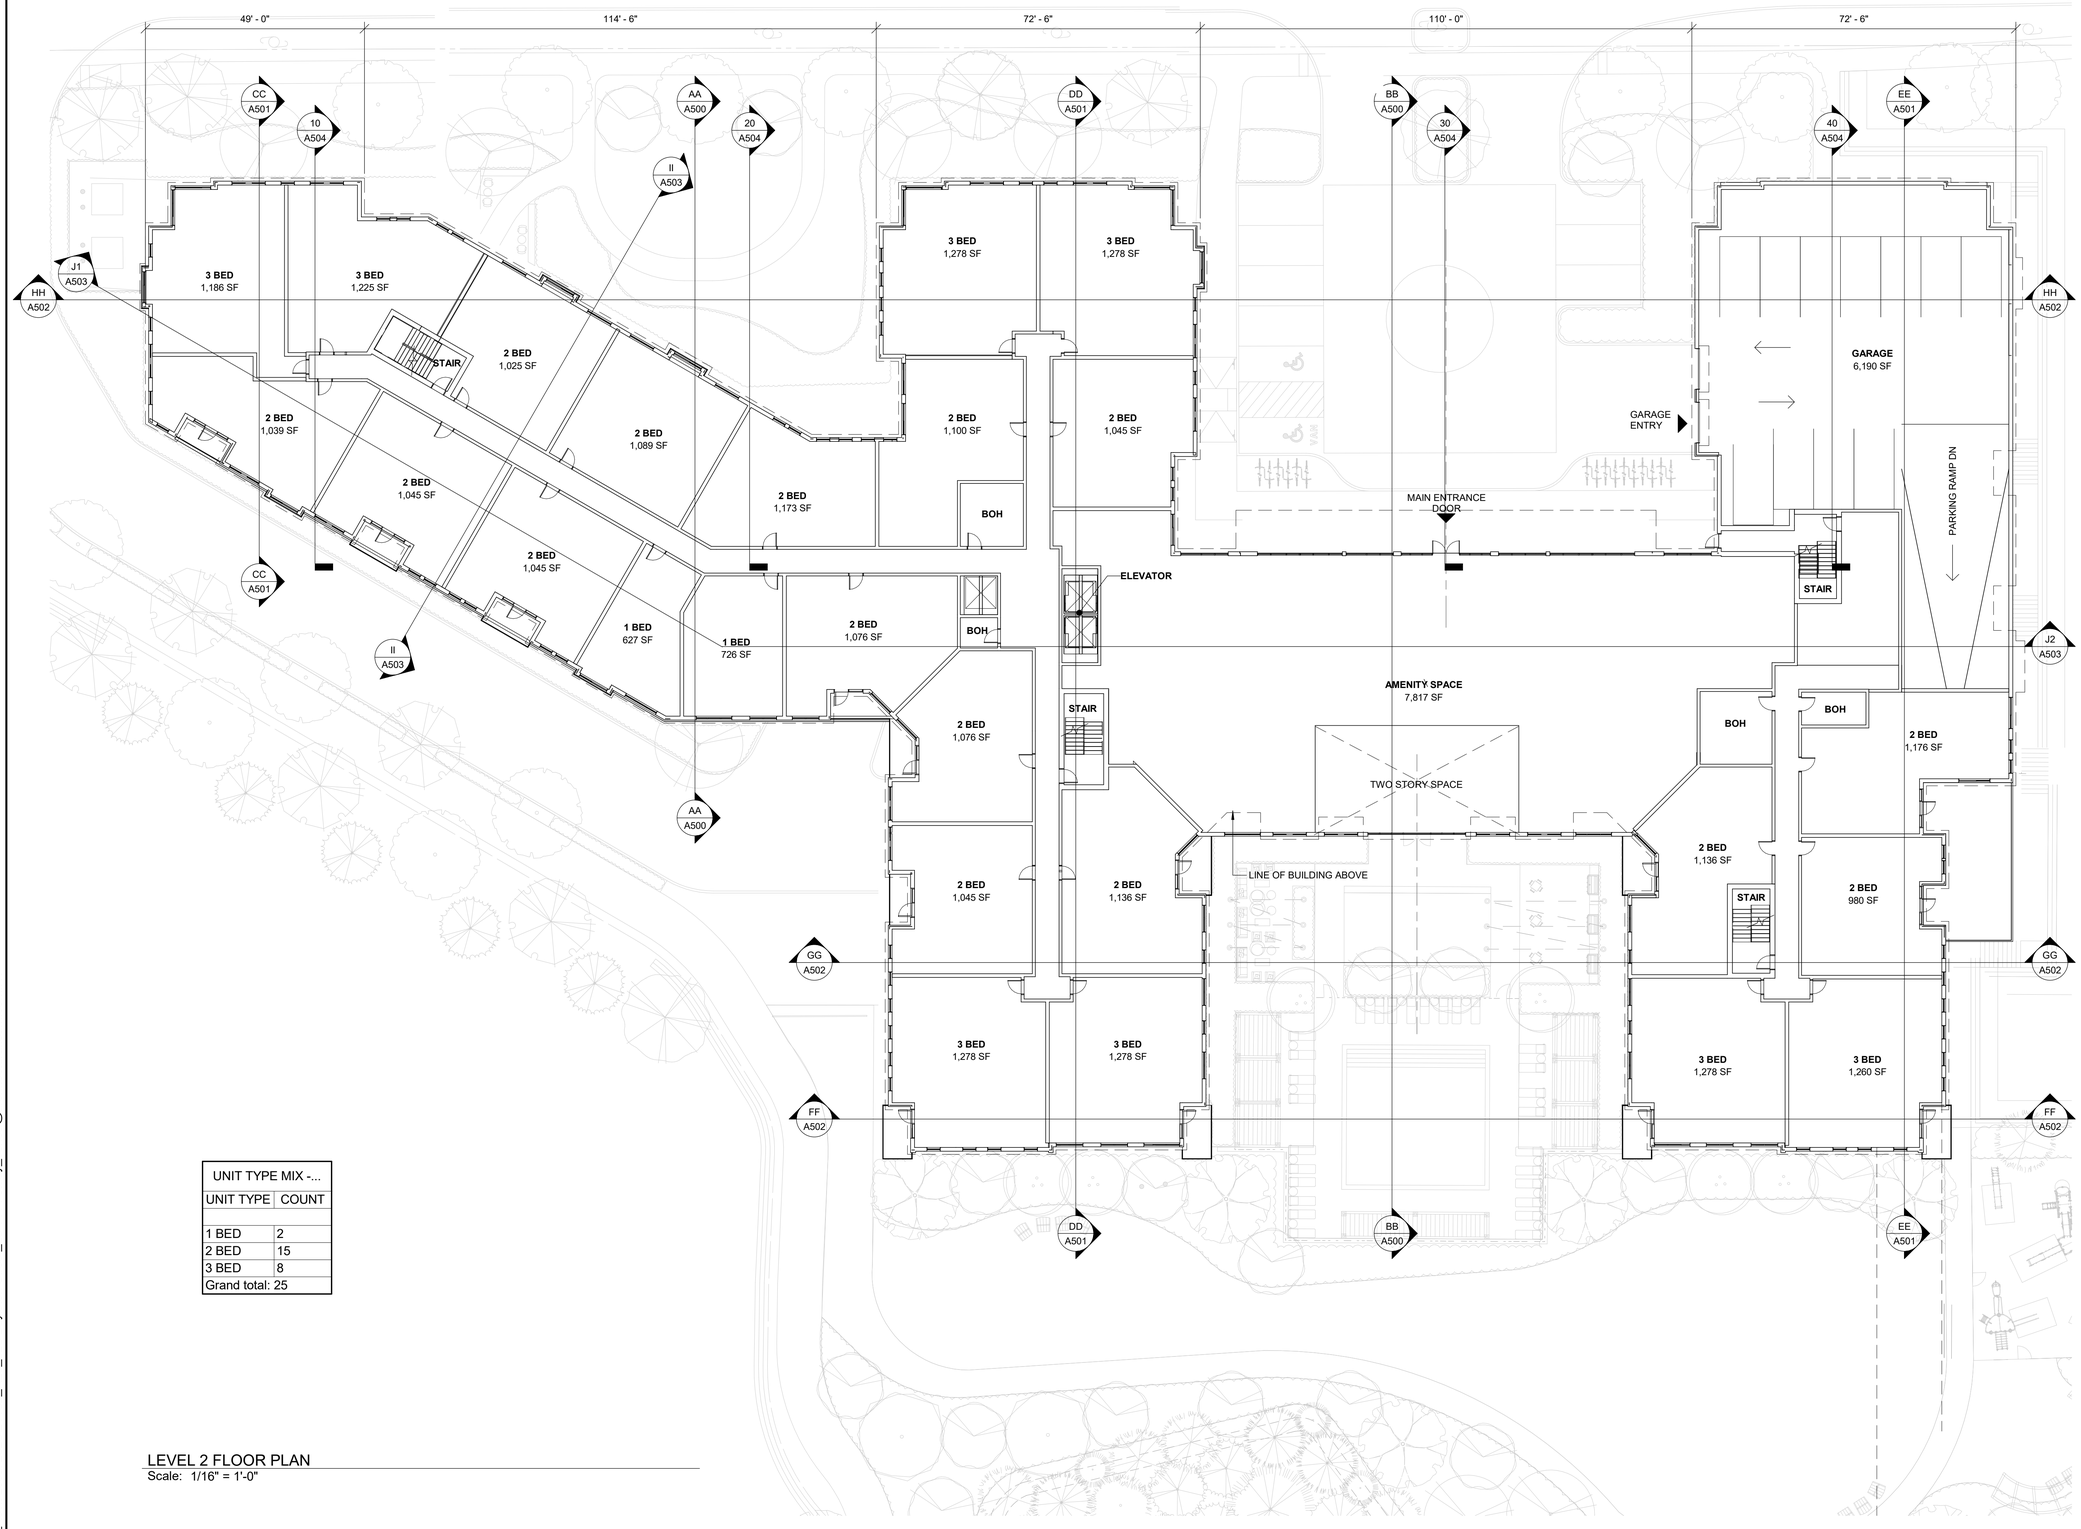

UNIT TYPE MIX -...	
UNIT TYPE	COUNT
1 BED	2
2 BED	15
3 BED	8
Grand total: 25	

LEVEL 2 FLOOR PLAN
Scale: 1/16" = 1'-0"

12/19/2023 7:10:25 PM
C:_Revit Local 2023\21132_R23_528 Boylston Street_23 1114 study_bshea@architecturalteam.com.rvt

tat

© The Architectural Team, Inc.
50 Commandant's Way at Admiral's Hill
Chelsea MA 02150
O 617.889.4402
F 617.884.4329
architecturalteam.com

Consultant:

Revision:

Architect of Record:

REGISTERED ARCHITECT MICHAEL E. TAT COMMONWEALTH OF MASSACHUSETTS

Drawn: BS / CK

Checked: TES

Scale: 1/16" = 1'-0"

Key Plan:

Project Name:

528 BOYLSTON STREET

ZONING BOARD OF APPEALS / COMPRHENSIVE PERMIT APPLICATION

Sheet Name:

LEVEL 2 FLOOR PLAN

Project Number:


#21132

Issue Date:

12/15/2023

Sheet Number:

A102

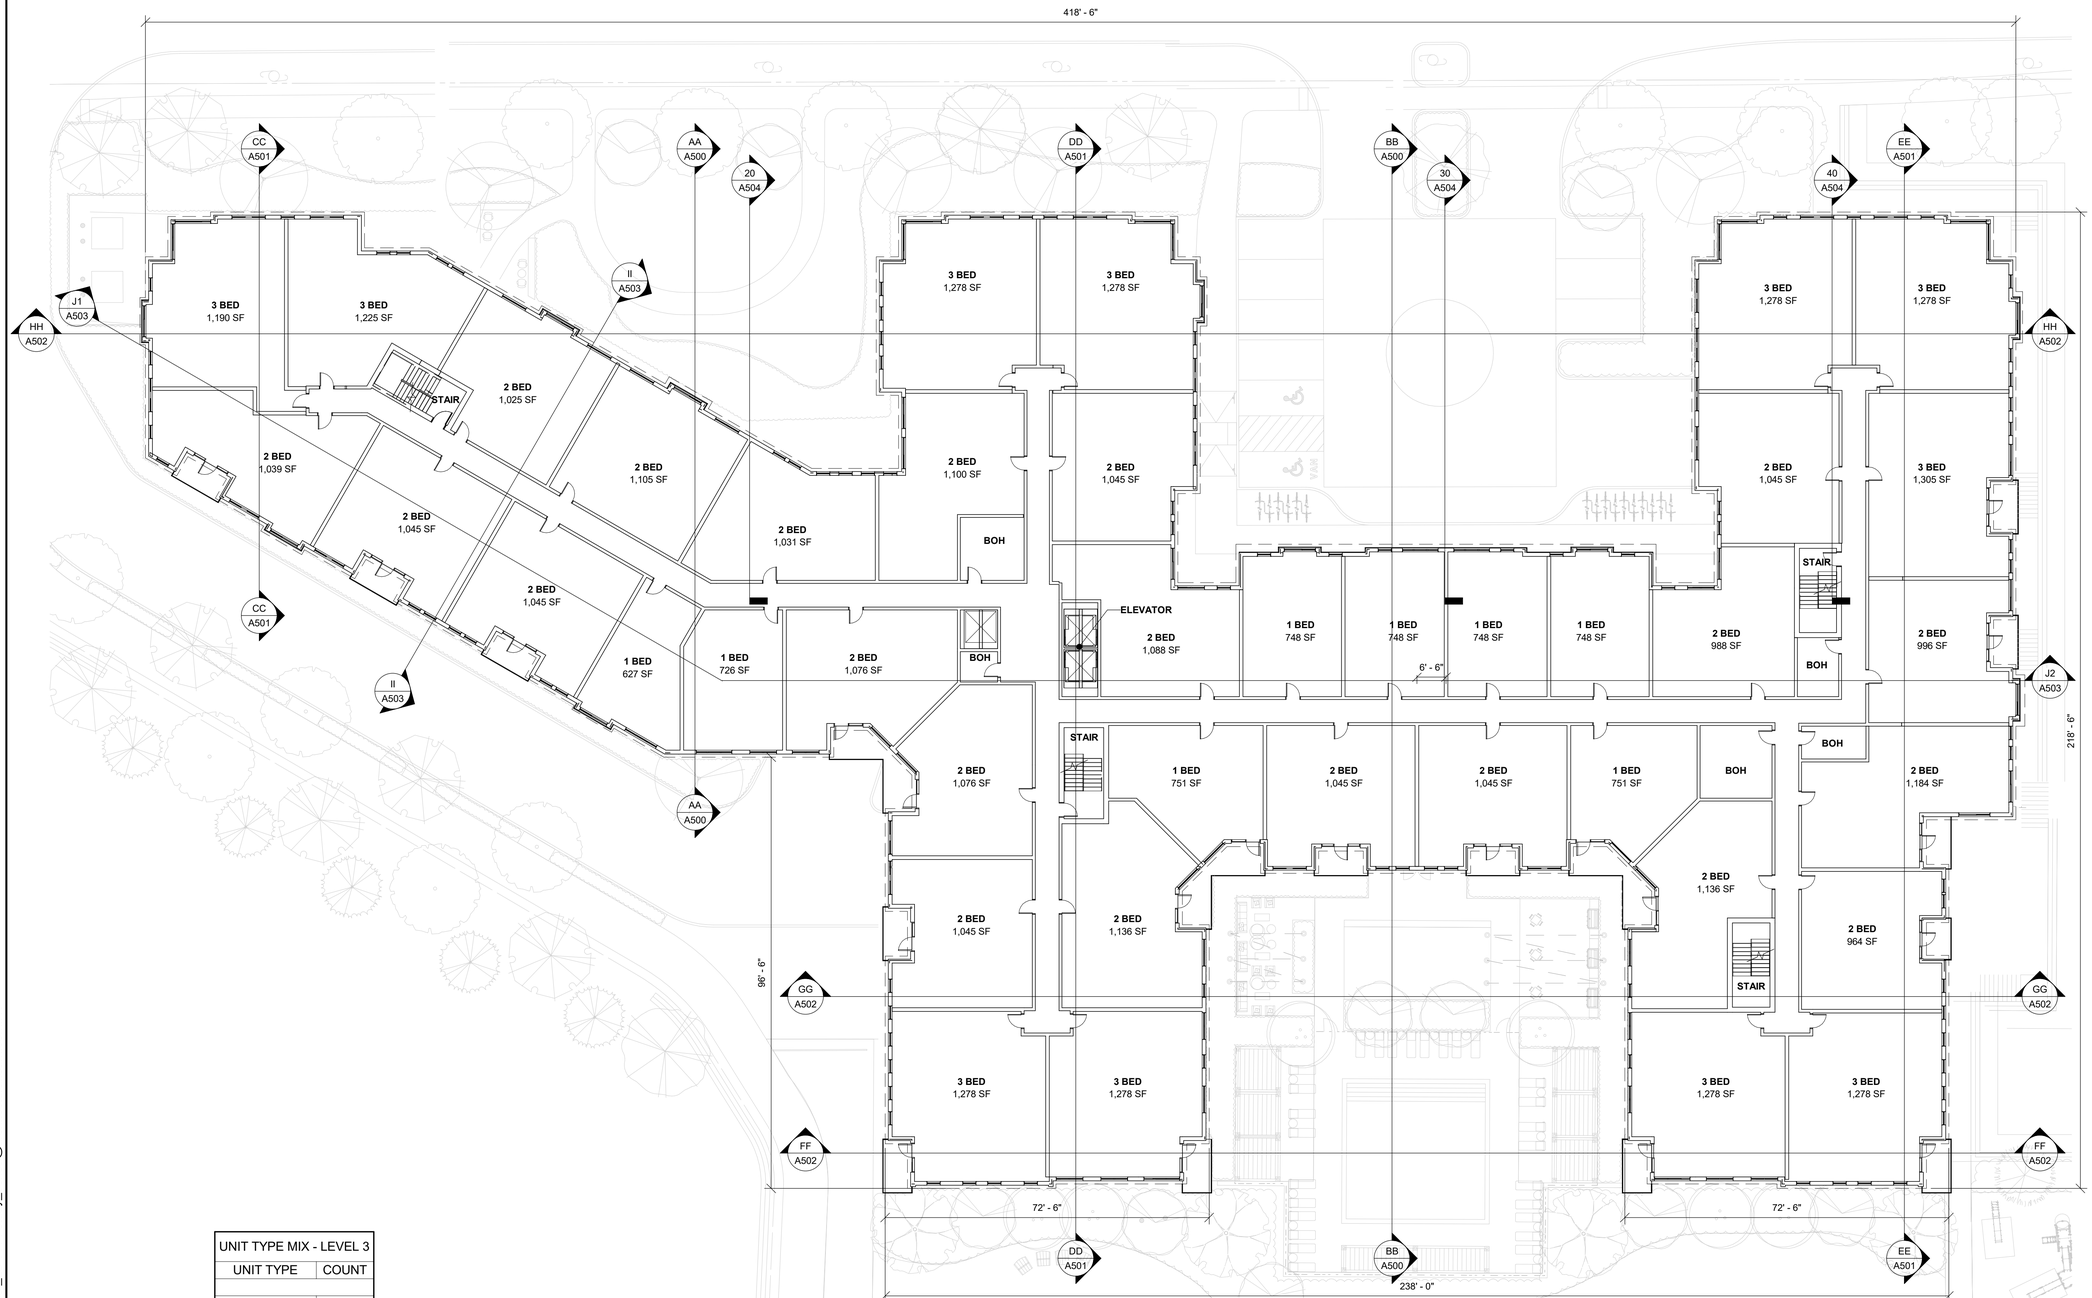

UNIT TYPE MIX - LEVEL 3	
UNIT TYPE	COUNT
1 BED	8
2 BED	21
3 BED	11
Grand total: 40	

LEVEL 3 FLOOR PLAN
Scale: 1/16" = 1'-0"

12/19/2023 7:10:26 PM
C:_Revit Local 2023\21132_R23_528 Boylston Street_23 1114 study_bshea@architecturalteam.com.rvt

tat

© The Architectural Team, Inc.
50 Commandant's Way at Admiral's Hill
Chelsea MA 02150
O 617.889.4402
F 617.884.4329
architecturalteam.com

Consultant:

Revision:

Architect of Record:

REGISTERED ARCHITECT MICHAEL E. TES COMMONWEALTH OF MASSACHUSETTS

Drawn: BS / CK

Checked: TES

Scale: 1/16" = 1'-0"

Key Plan:

Project Name:
528 BOYLSTON STREET


ZONING BOARD OF APPEALS / COMPRHENSIVE PERMIT APPLICATION

Sheet Name:
LEVEL 3 FLOOR PLAN

Project Number:
#21132

Issue Date:
12/15/2023

Sheet Number:
A103

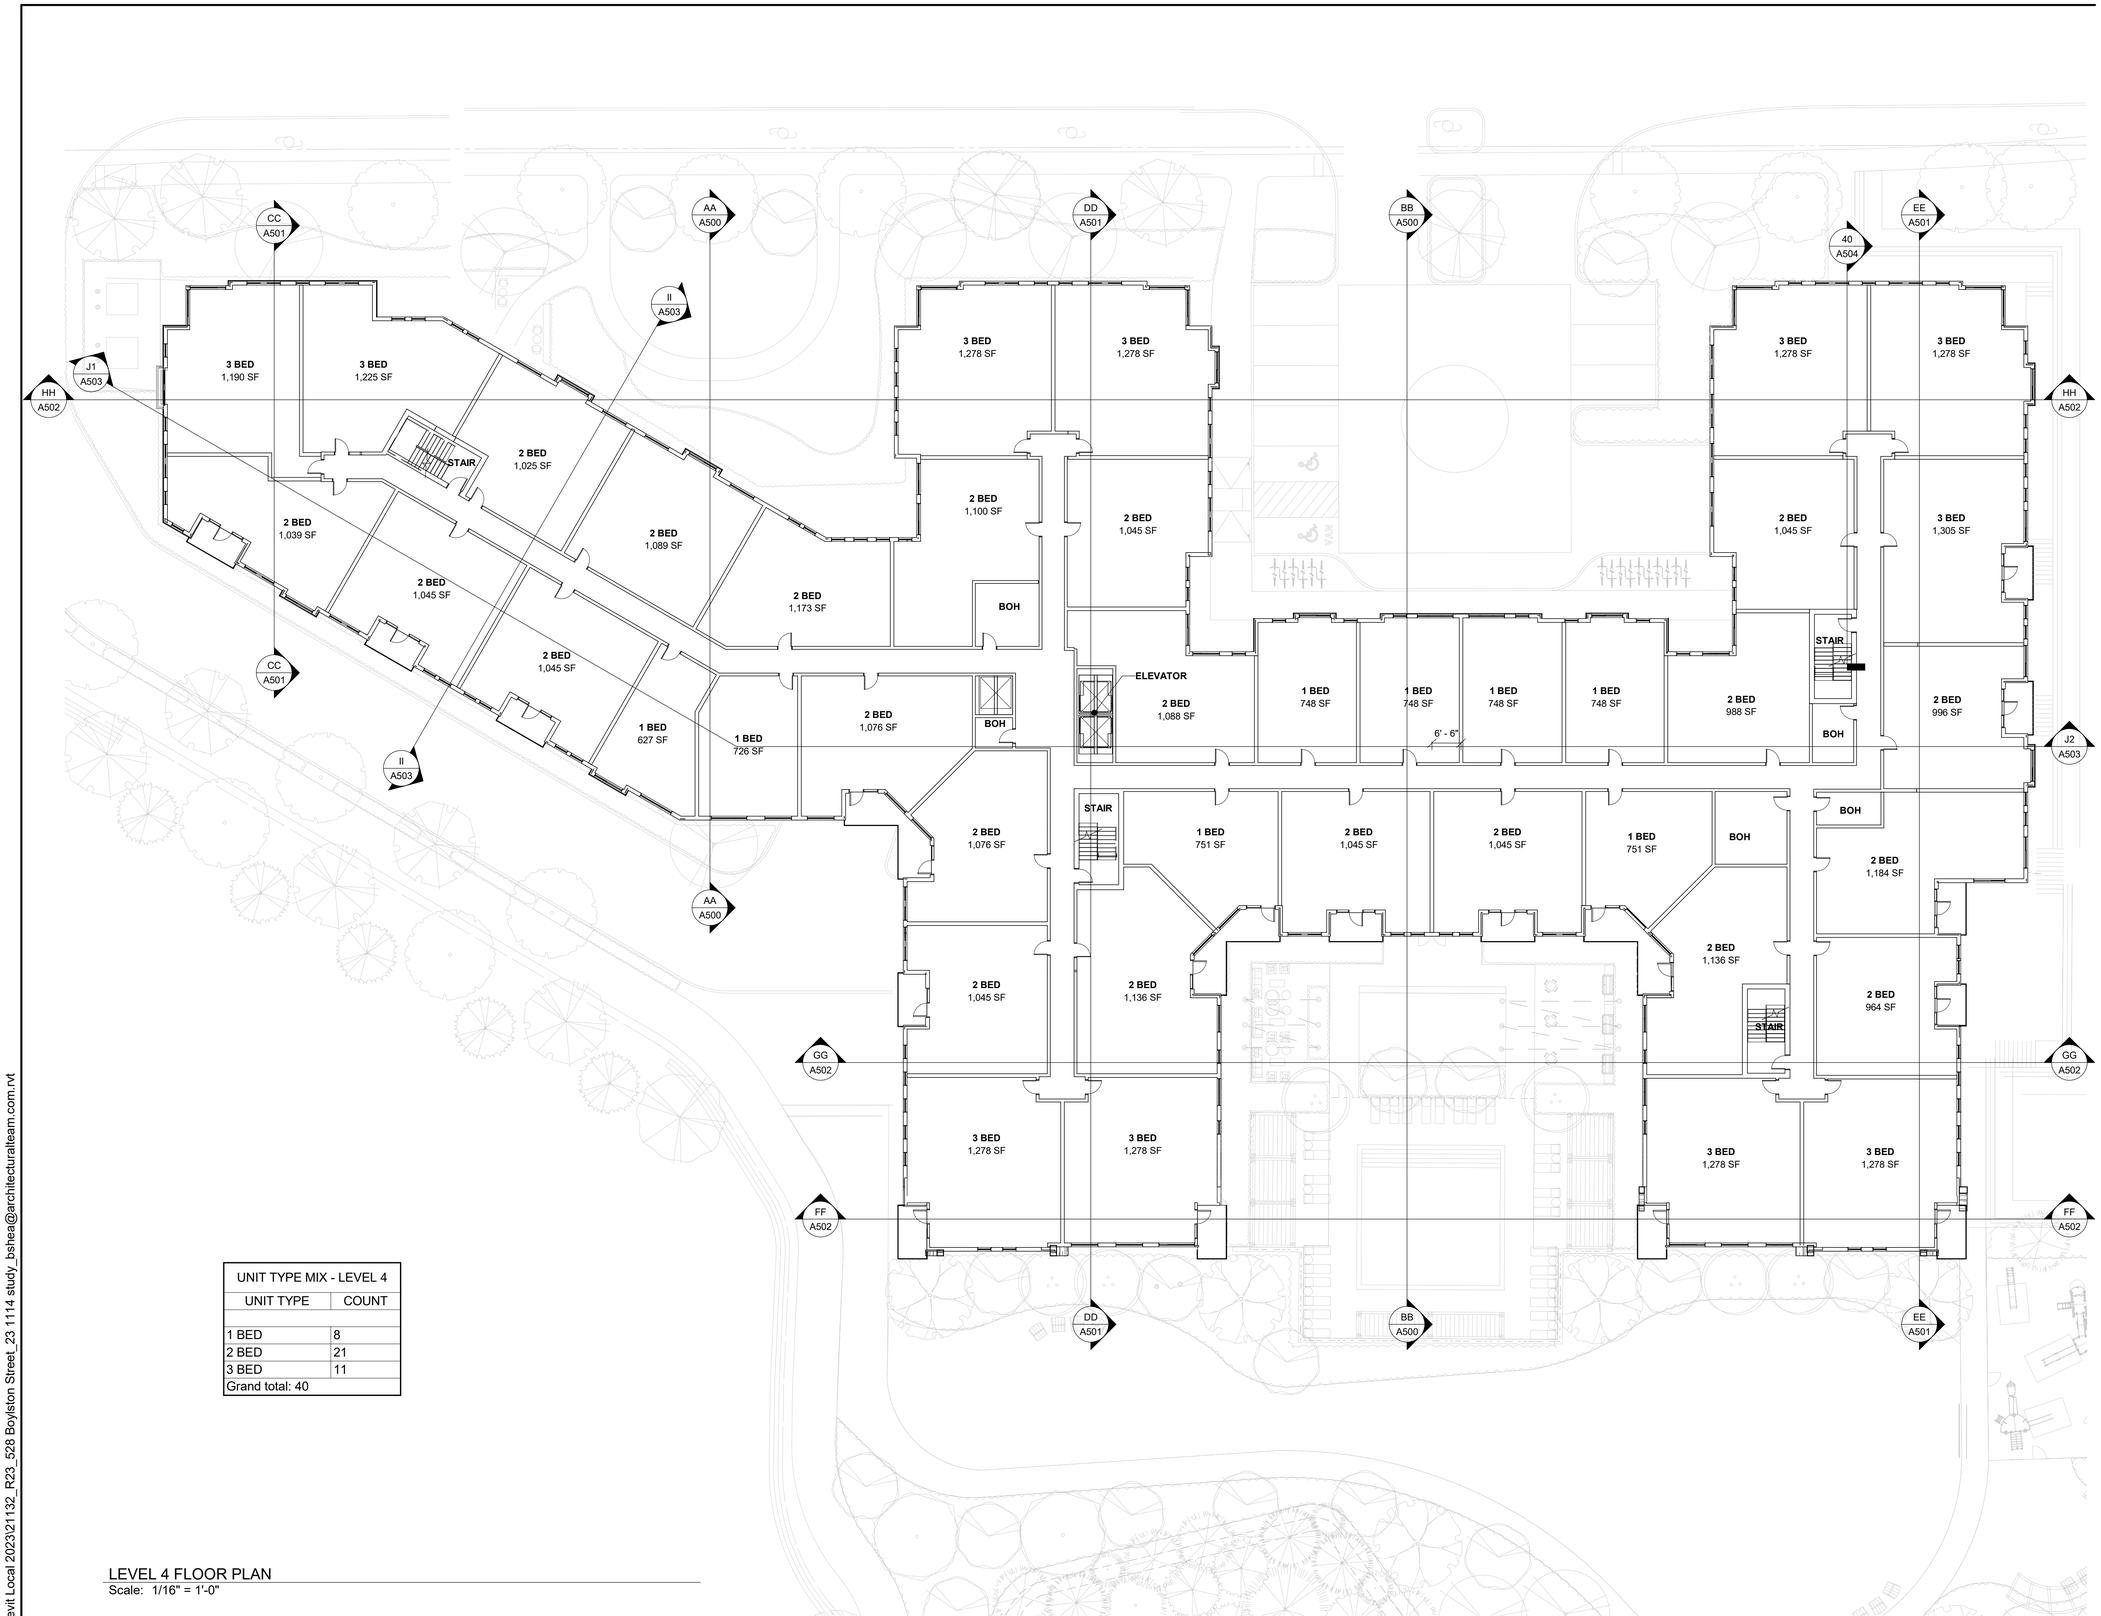

UNIT TYPE MIX - LEVEL 4	
UNIT TYPE	COUNT
1 BED	8
2 BED	21
3 BED	11
Grand total: 40	

LEVEL 4 FLOOR PLAN
Scale: 1/16" = 1'-0"

12/19/2023 7:10:27 PM
C:_Revit Local 2023\21132_R23_528 Boylston Street_23 1114 study_bshea@architecturalteam.com.rvt

tat

© The Architectural Team, Inc.
50 Commandant's Way at Admiral's Hill
Chelsea MA 02150
O 617.889.4402
F 617.884.4329
architecturalteam.com

Consultant:

Revision:

Architect of Record:

REGISTERED ARCHITECT MICHAEL E. TES COMMONWEALTH OF MASSACHUSETTS

Drawn: BS / CK

Checked: TES

Scale: 1/16" = 1'-0"

Key Plan:

Project Name:

528 BOYLSTON STREET

ZONING BOARD OF APPEALS / COMPRHENSIVE PERMIT APPLICATION

Sheet Name:

LEVEL 4 FLOOR PLAN

Project Number:


#21132

Issue Date:

12/15/2023

Sheet Number:

A104

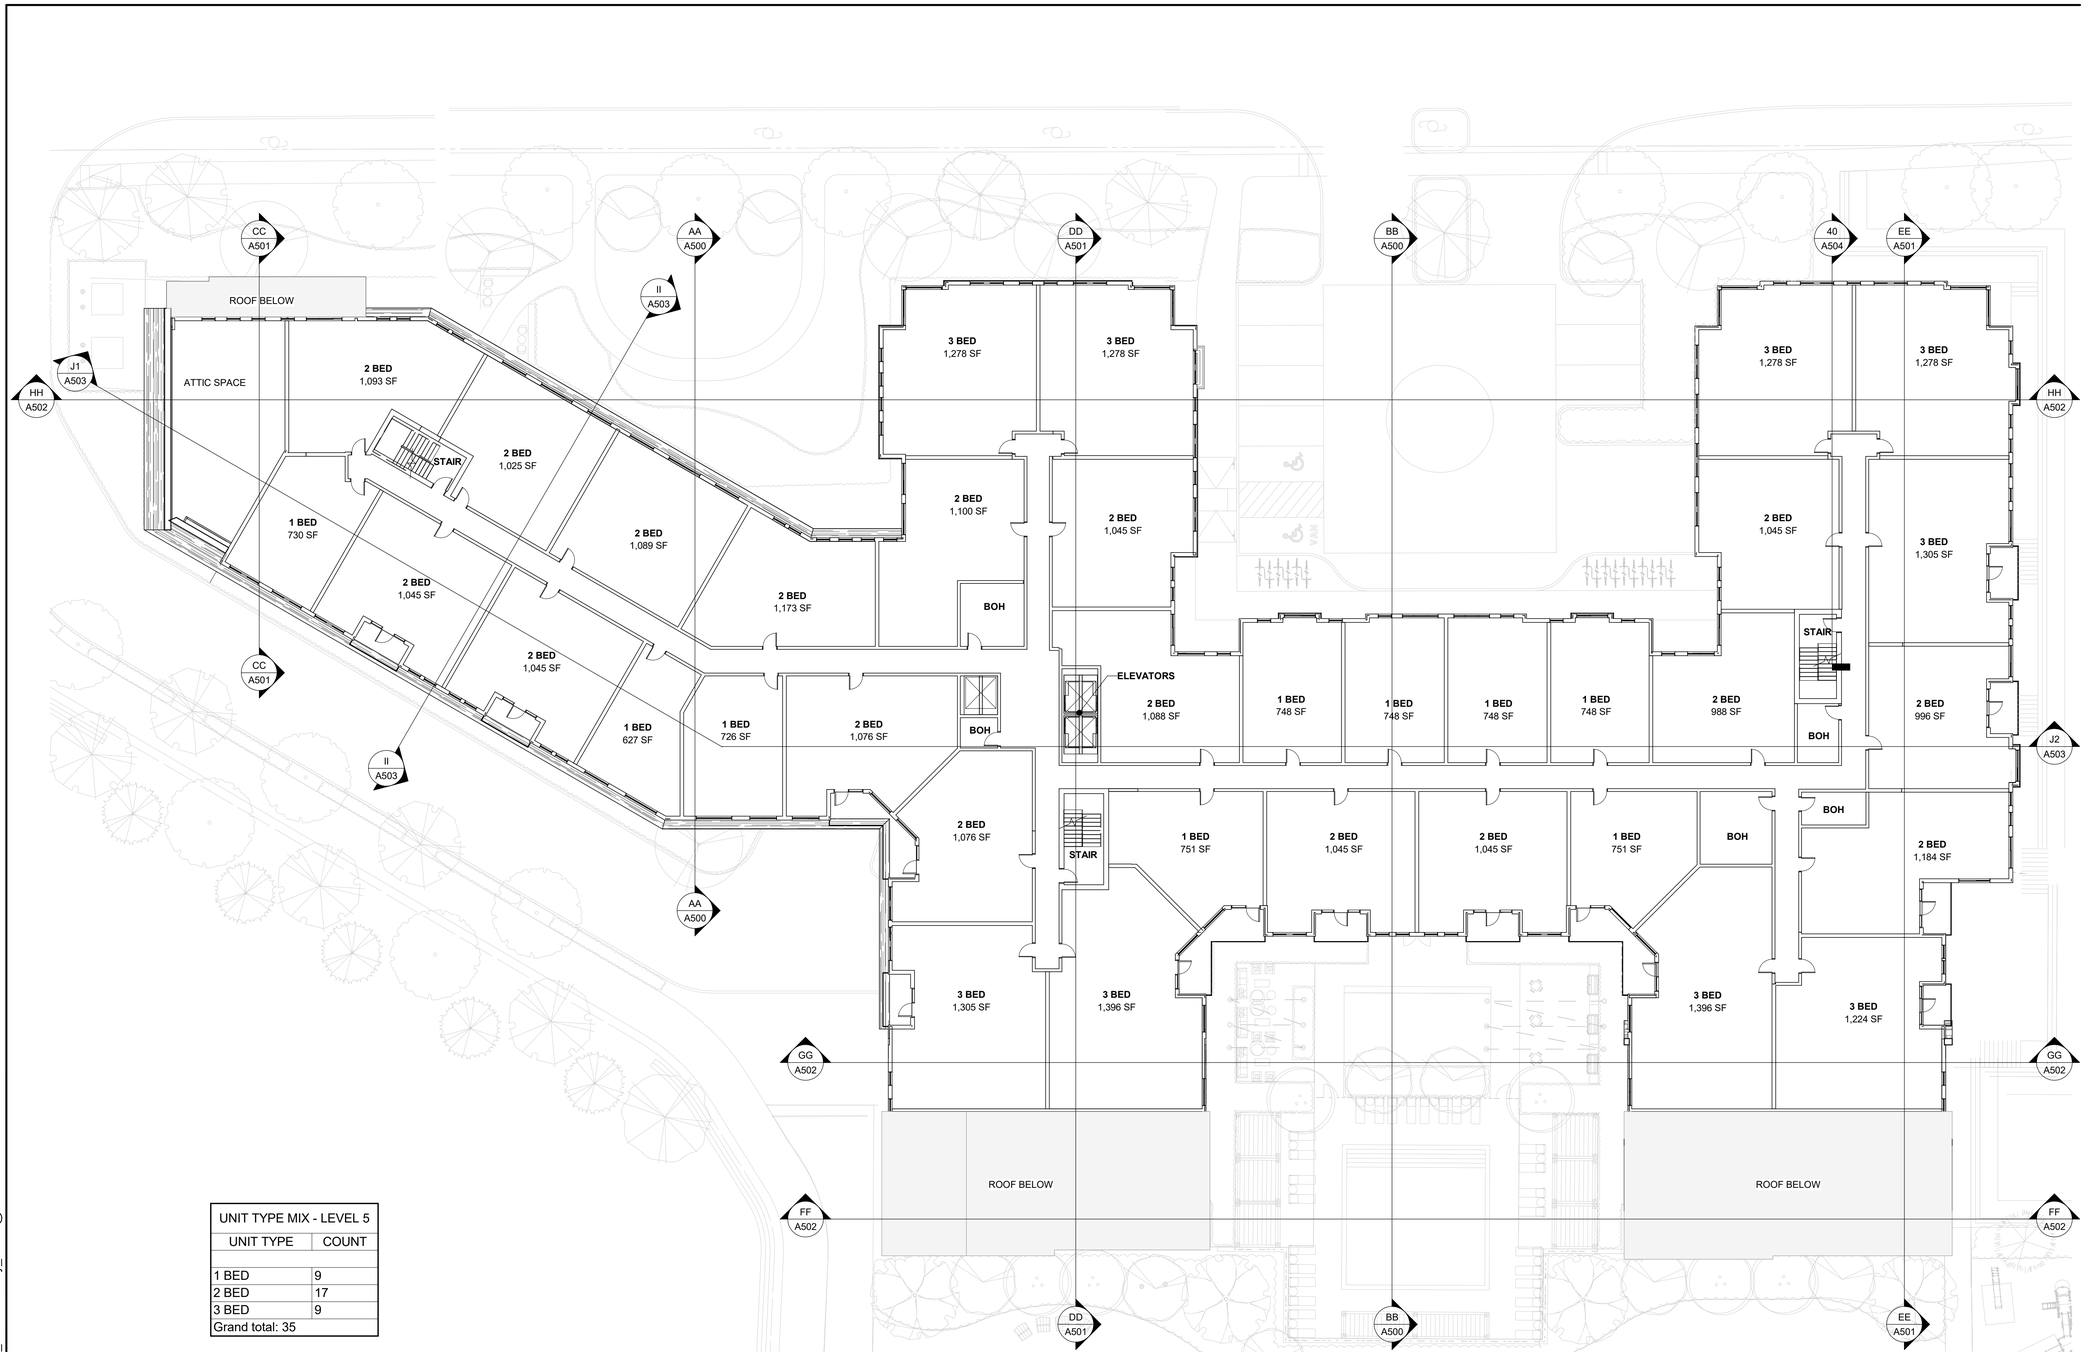

UNIT TYPE MIX - LEVEL 5	
UNIT TYPE	COUNT
1 BED	9
2 BED	17
3 BED	9
Grand total: 35	

LEVEL 5 FLOOR PLAN
Scale: 1/16" = 1'-0"

12/19/2023 7:10:28 PM
C:_Revit Local 2023\21132_R23_528 Boylston Street_23 1114 study_bshea@architecturalteam.com.rvt

tat

© The Architectural Team, Inc.
50 Commandant's Way at Admiral's Hill
Chelsea MA 02150
O 617.889.4402
F 617.884.4329
architecturalteam.com

Consultant:

Revision:

Architect of Record:

REGISTERED ARCHITECT MICHAEL E. TES COMMONWEALTH OF MASSACHUSETTS

Drawn: BS / CK

Checked: TES

Scale: 1/16" = 1'-0"

Key Plan:

Project Name:
528 BOYLSTON STREET


ZONING BOARD OF APPEALS / COMPRHENSIVE PERMIT APPLICATION

Sheet Name:
LEVEL 5 FLOOR PLAN

Project Number:
#21132

Issue Date:
12/15/2023

Sheet Number:
A105

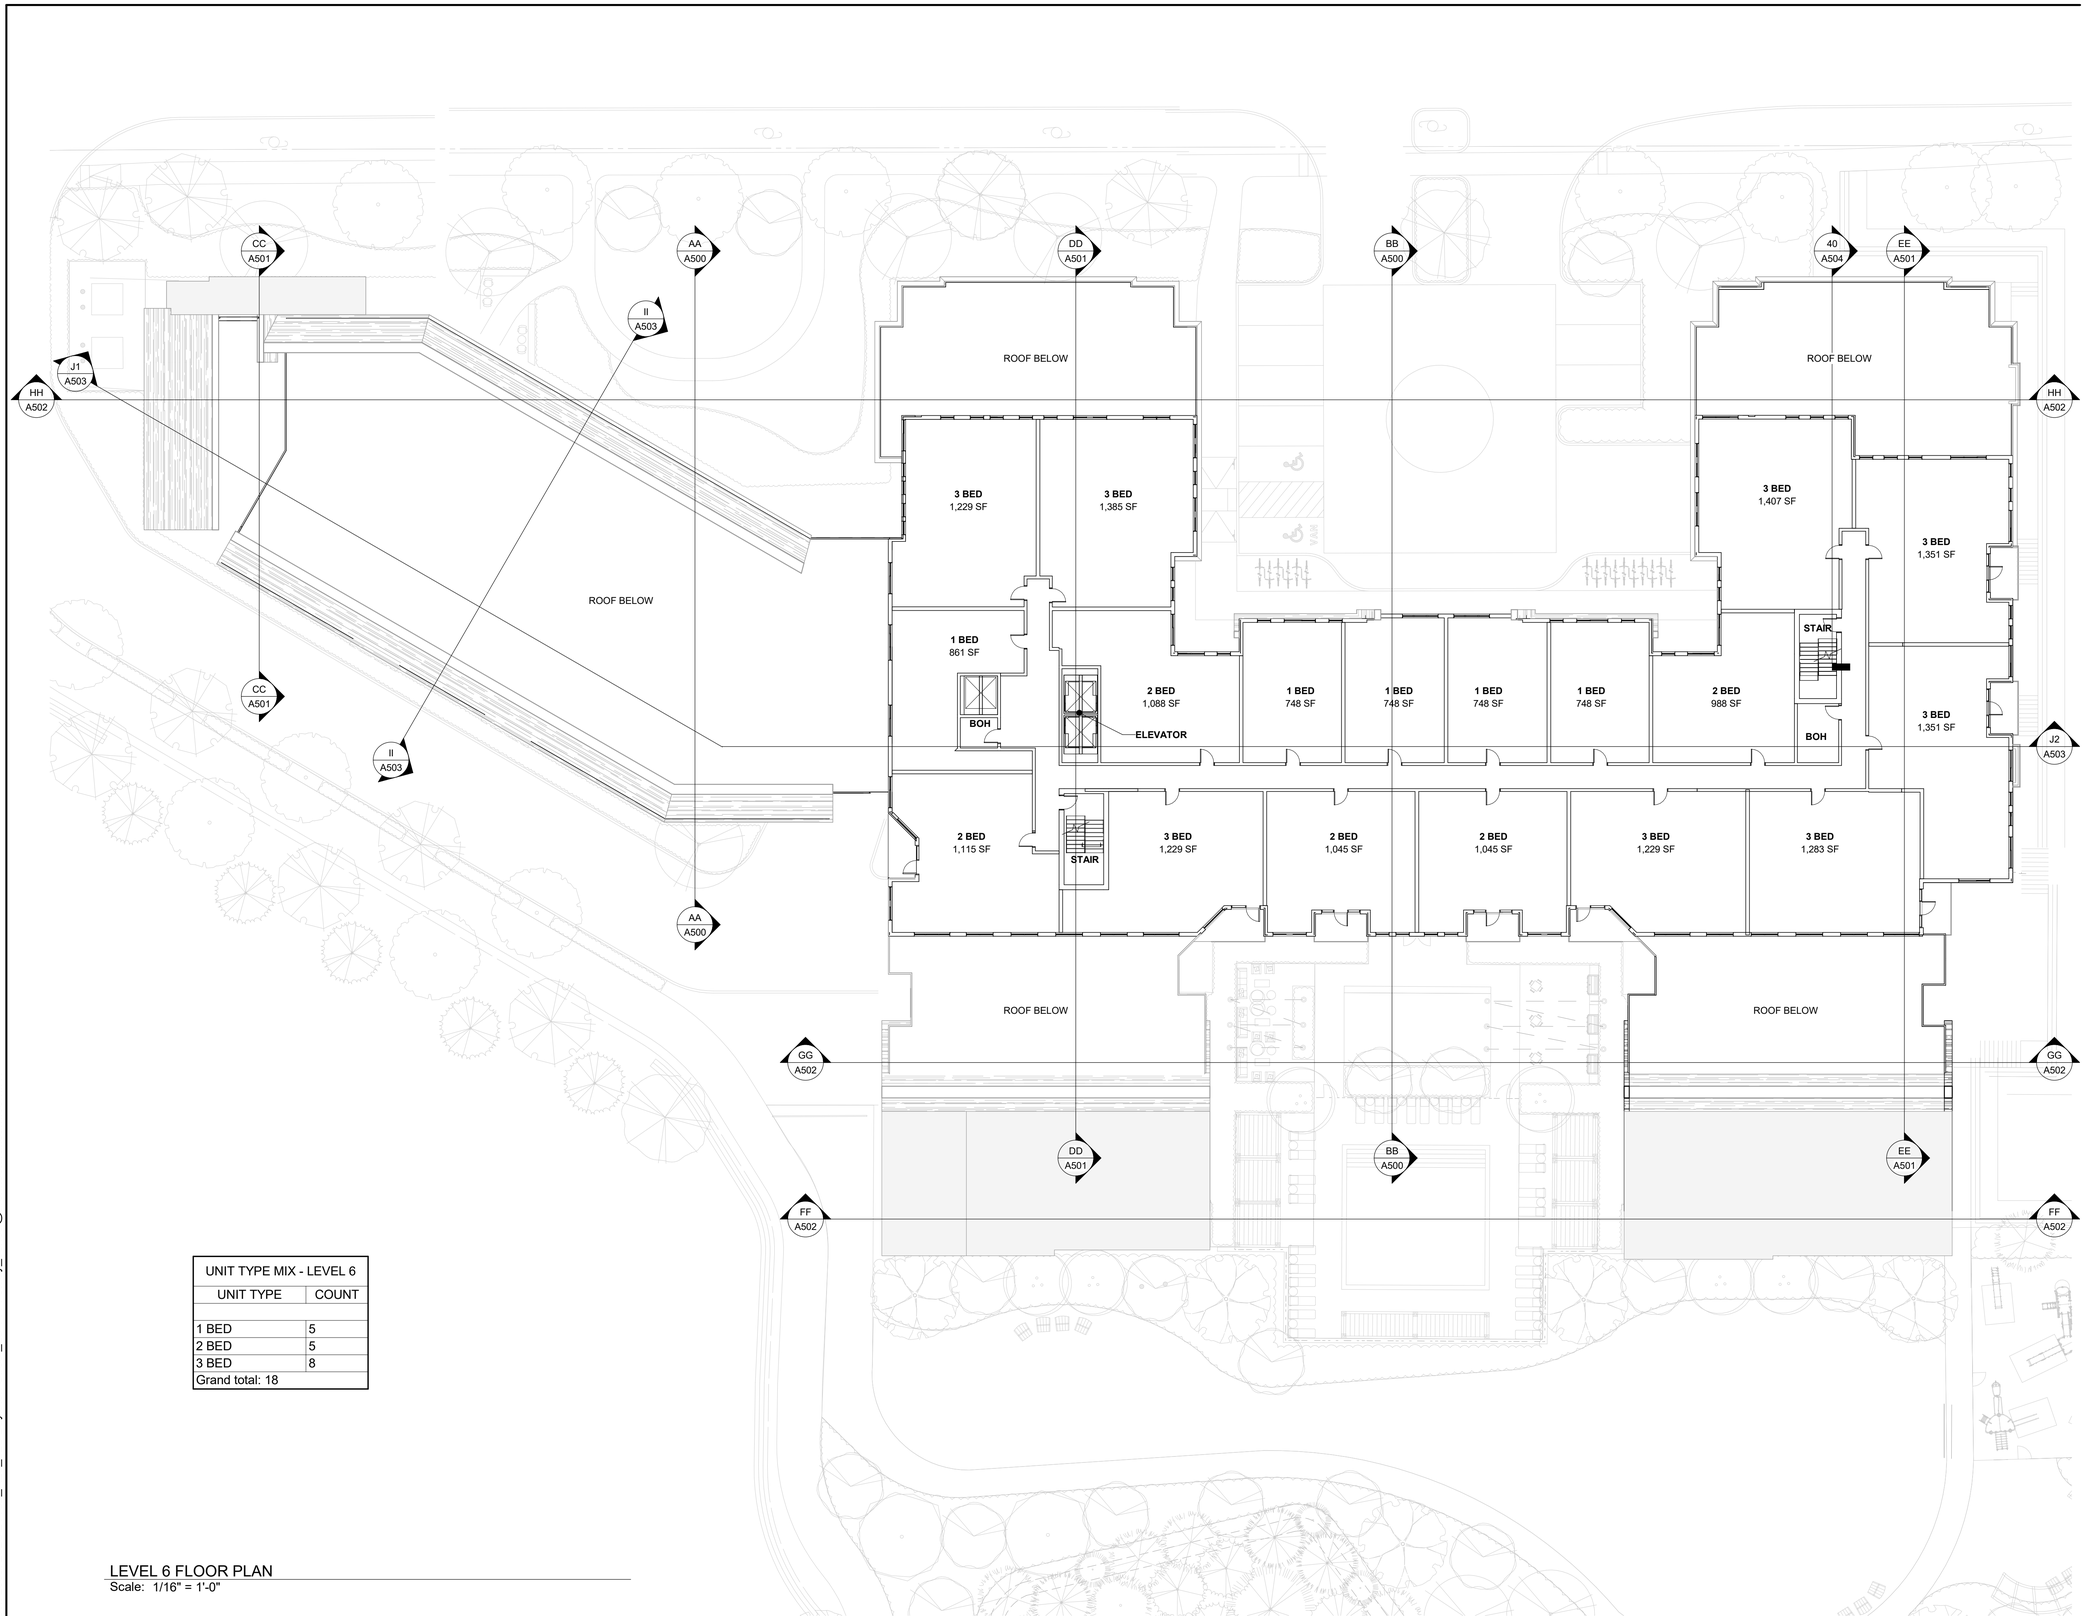

UNIT TYPE MIX - LEVEL 6	
UNIT TYPE	COUNT
1 BED	5
2 BED	5
3 BED	8
Grand total: 18	

LEVEL 6 FLOOR PLAN
Scale: 1/16" = 1'-0"

12/19/2023 7:10:29 PM
C:_Revit Local 2023\21132_R23_528 Boylston Street_23 1114 study_bshea@architecturalteam.com.rvt

tat

© The Architectural Team, Inc.
50 Commandant's Way at Admiral's Hill
Chelsea MA 02150
O 617.889.4402
F 617.884.4329
architecturalteam.com

Consultant:

Revision:

Architect of Record:

REGISTERED ARCHITECT MICHAEL E. TES COMMONWEALTH OF MASSACHUSETTS

Drawn: BS / CK
Checked: TES
Scale: 1/16" = 1'-0"
Key Plan:

Project Name:
528 BOYLSTON STREET


ZONING BOARD OF APPEALS / COMPRHENSIVE PERMIT APPLICATION

Sheet Name:
LEVEL 6 FLOOR PLAN

Project Number:
#21132

Issue Date:
12/15/2023

Sheet Number:
A106

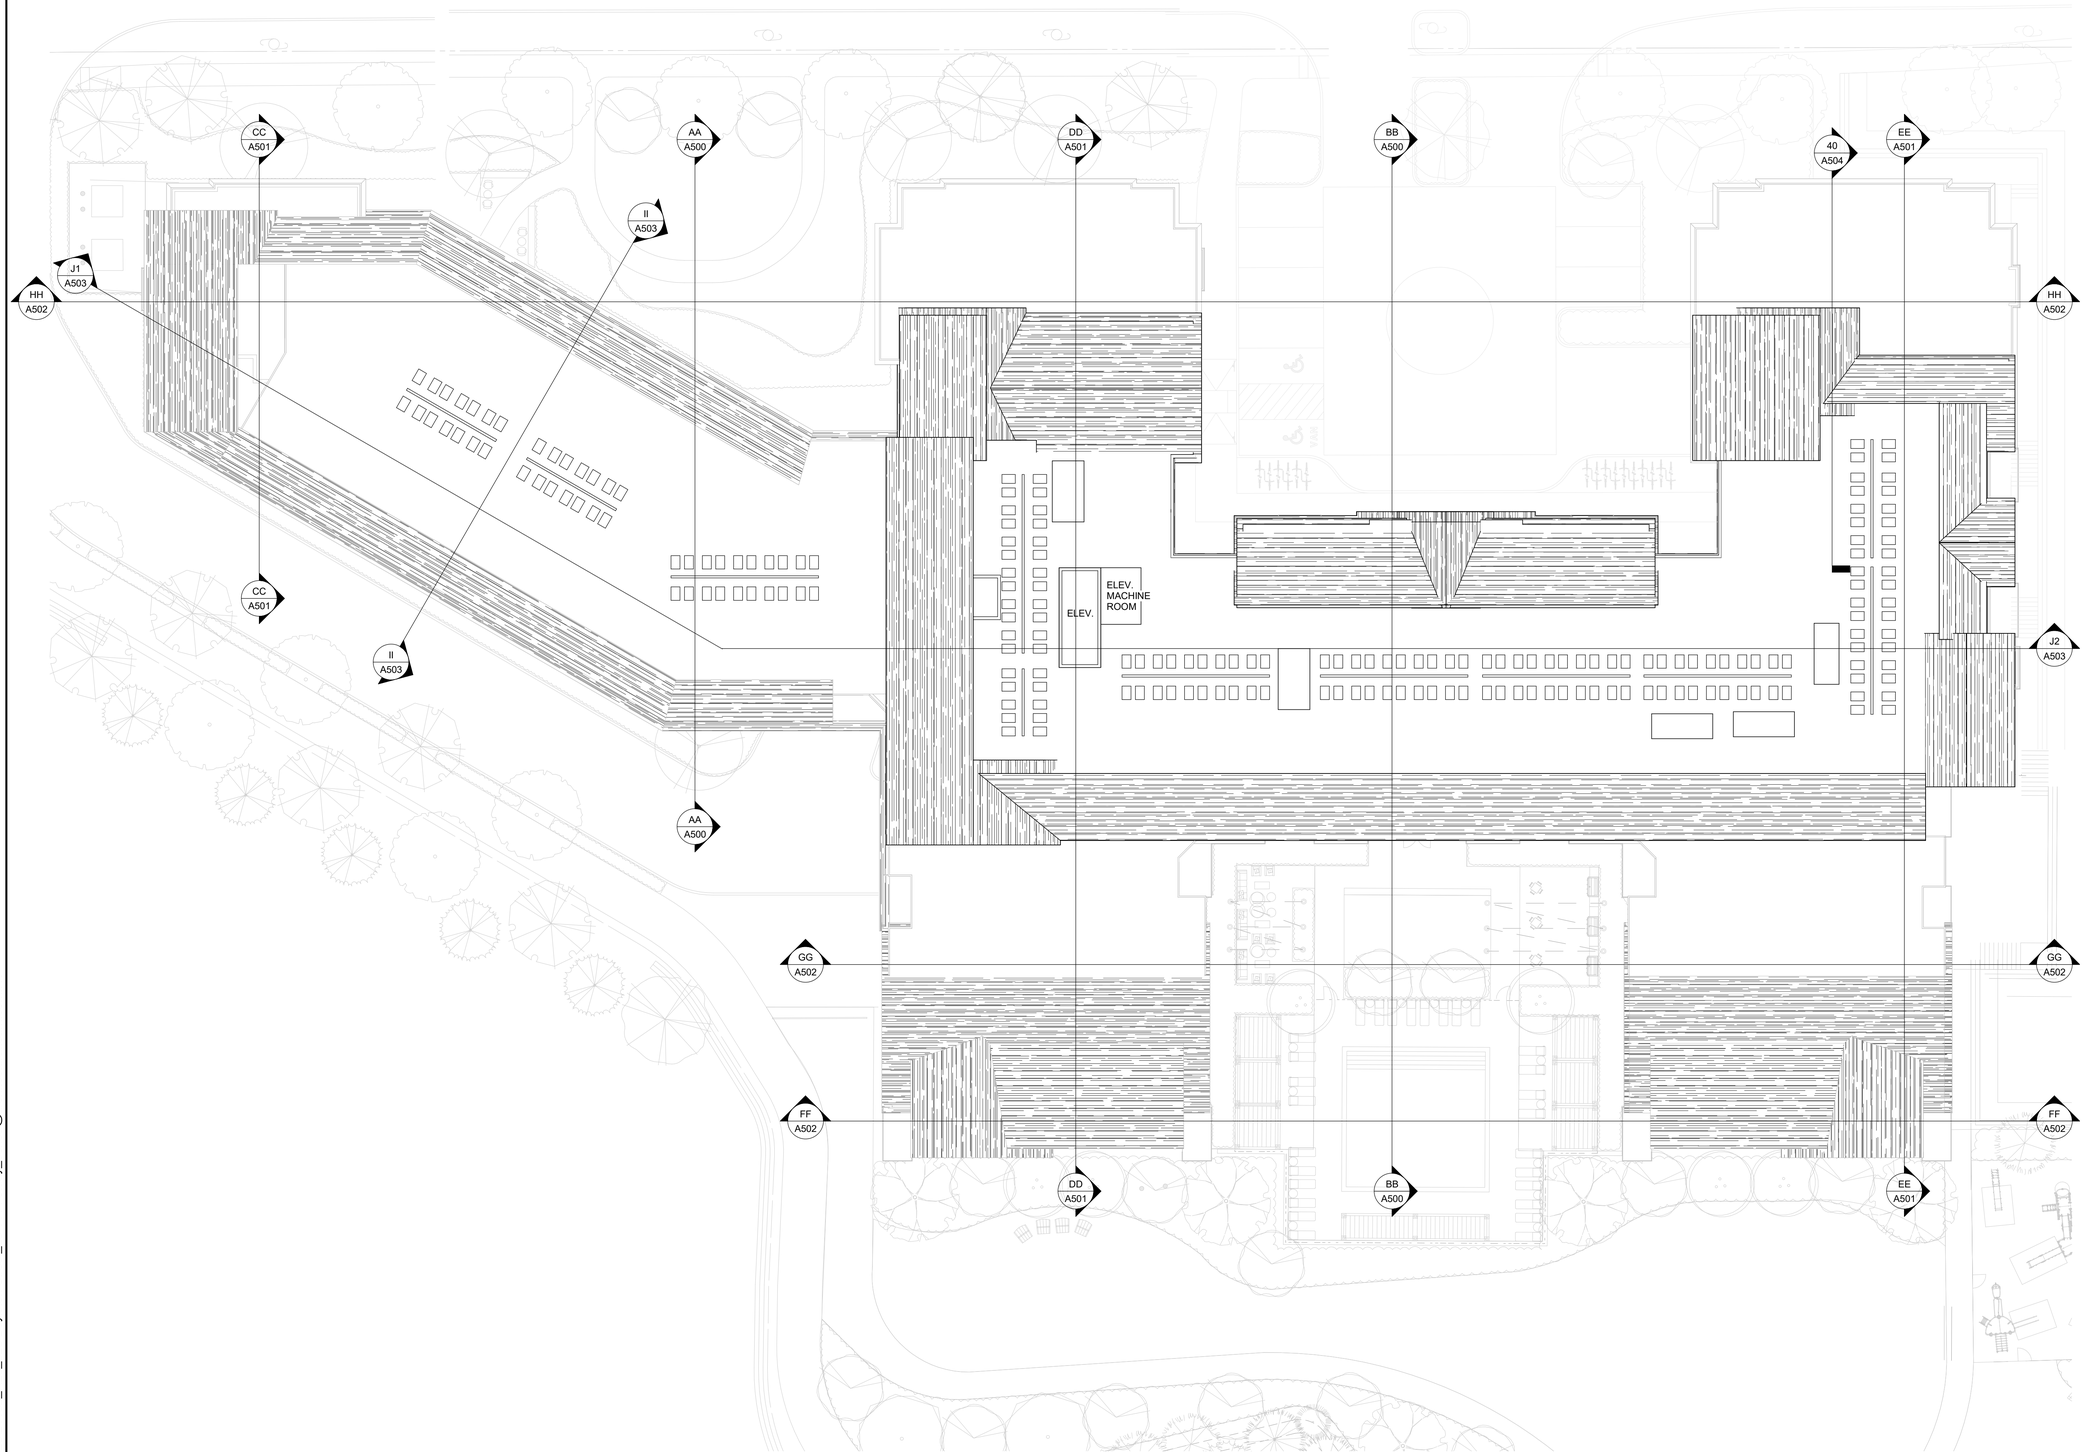

10 ROOF LEVEL
Scale: 1/16" = 1'-0"

12/19/2023 7:10:31 PM
C:_Revit Local 2023\21132_R23_528 Boylston Street_23 1114 study_bshea@architecturalteam.com.rvt

tat

© The Architectural Team, Inc.
50 Commandant's Way at Admiral's Hill
Chelsea MA 02150
O 617.889.4402
F 617.884.4329
architecturalteam.com

Consultant:

Revision:

Architect of Record:


REGISTERED ARCHITECT
MICHAEL E. TES
COMMONWEALTH OF MASSACHUSETTS

Drawn: BS / CK

Checked: TES

Scale: 1/16" = 1'-0"

Key Plan:

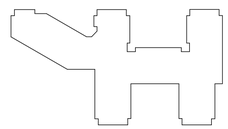

Project Name:
528 BOYLSTON STREET

ZONING BOARD OF APPEALS / COMPRHENSIVE PERMIT APPLICATION

Sheet Name:
ROOF LEVEL FLOOR PLAN

Project Number:
#21132

Issue Date:
12/15/2023

Sheet Number:
A107



1 NORTH ELEVATION (BOYLSTON STREET)
Scale: 1/16" = 1'-0"



2 WEST ELEVATION
Scale: 1/16" = 1'-0"



3 SOUTH ELEVATION (EASTERN ANGLED WING)
Scale: 1/16" = 1'-0"



4 SOUTH ELEVATION
Scale: 1/16" = 1'-0"

12/20/2023 6:13:21 AM
21132_R23_528 Boylston Street_23 1114 study_detached.rvt

tat

© The Architectural Team, Inc.
50 Commandant's Way at Admiral's Hill
Chelsea MA 02150
O 617.889.4402
F 617.884.4329
architecturalteam.com

Consultant:

Revision:

Architect of Record:


REGISTERED ARCHITECT
MICHAEL E. TOMASSO
COMMONWEALTH OF MASSACHUSETTS

Drawn: BS / CK

Checked: TES

Scale: 1/16" = 1'-0"

Key Plan:

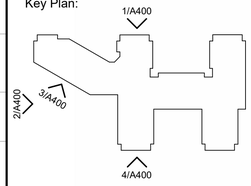

Project Name:

528 BOYLSTON STREET

ZONING BOARD OF APPEALS / COMPRHENSIVE PERMIT APPLICATION

Sheet Name:

OVERALL ELEVATIONS

Project Number:

#21132

Issue Date:

12/15/2023

Sheet Number:

A400



6 MAIN COURTYARD WESTERN ELEVATION
Scale: 1/16" = 1'-0"



7 MAIN COURTYARD SOUTHERN ELEVATION
Scale: 1/16" = 1'-0"




8 MAIN COURTYARD EASTERN ELEVATION
Scale: 1/16" = 1'-0"



9 EAST ELEVATION
Scale: 1/16" = 1'-0"

EXTERIOR MATERIAL LEGEND:

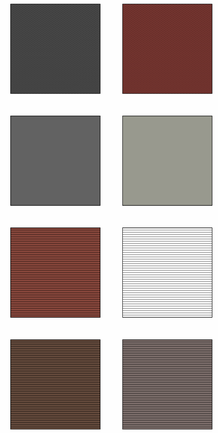

BRICK CLADDING
2 COLORS

FIBER CEMENT PANEL
2 COLORS

FIBER CEMENT PLANK
4 COLORS



10 ENTRY COURTYARD EASTERN ELEVATION
Scale: 1/16" = 1'-0"



11 ENTRY COURTYARD NORTH ELEVATION
Scale: 1/16" = 1'-0"



12 ENTRY COURTYARD WESTERN ELEVATION
Scale: 1/16" = 1'-0"

tat

© The Architectural Team, Inc.
50 Commandant's Way at Admiral's Hill
Chelsea MA 02150
O 617.889.4402
F 617.884.4329
architecturalteam.com

Consultant:

Revision:

Architect of Record:


REGISTERED ARCHITECT
MICHAEL E. TES
COMMONWEALTH OF MASSACHUSETTS

Drawn: BS / CK

Checked: TES

Scale: 1/16" = 1'-0"

Key Plan:

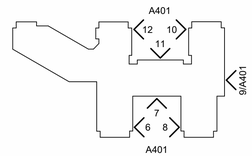

Project Name:

528 BOYLSTON STREET

ZONING BOARD OF APPEALS / COMPRHENSIVE PERMIT APPLICATION

Sheet Name:

OVERALL ELEVATIONS

Project Number:

#21132


Issue Date:

12/15/2023


Sheet Number:

A401

12/20/2023 6:12:12 AM
21132_R23_528 Boylston Street_23 1114 study_detached.rvt

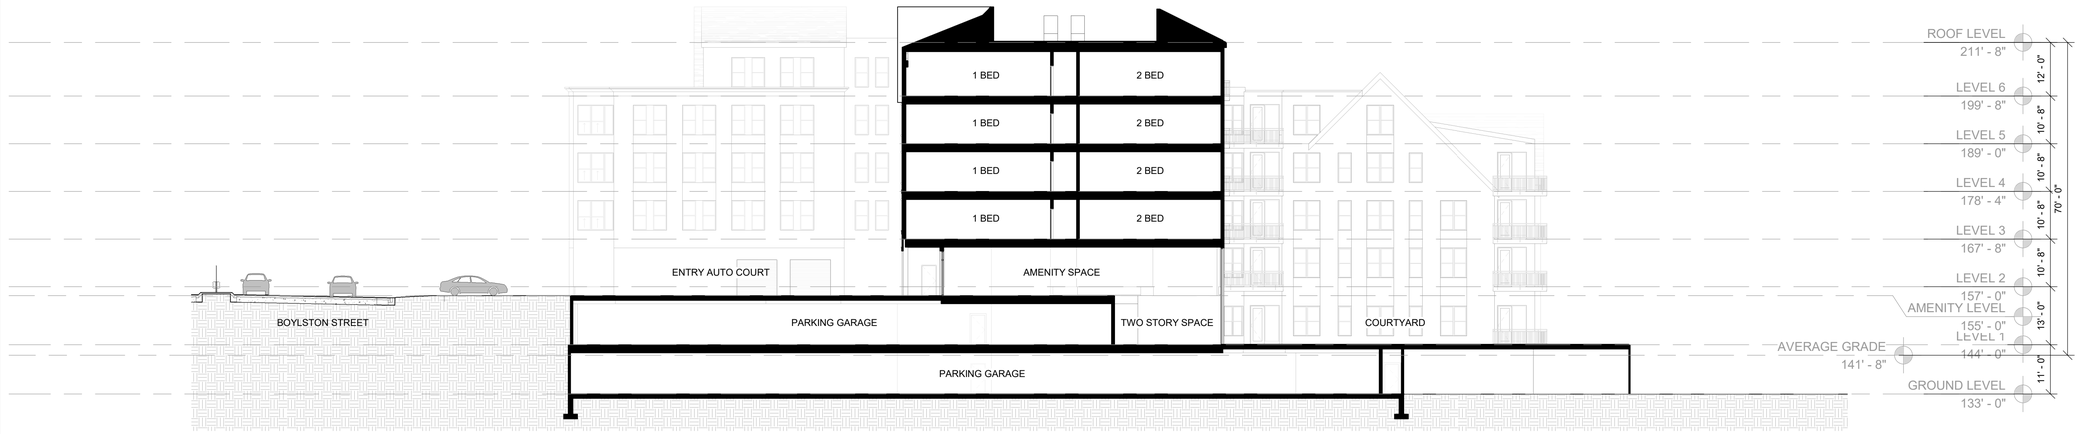

BB SECTION B-B
Scale: 1/16" = 1'-0"

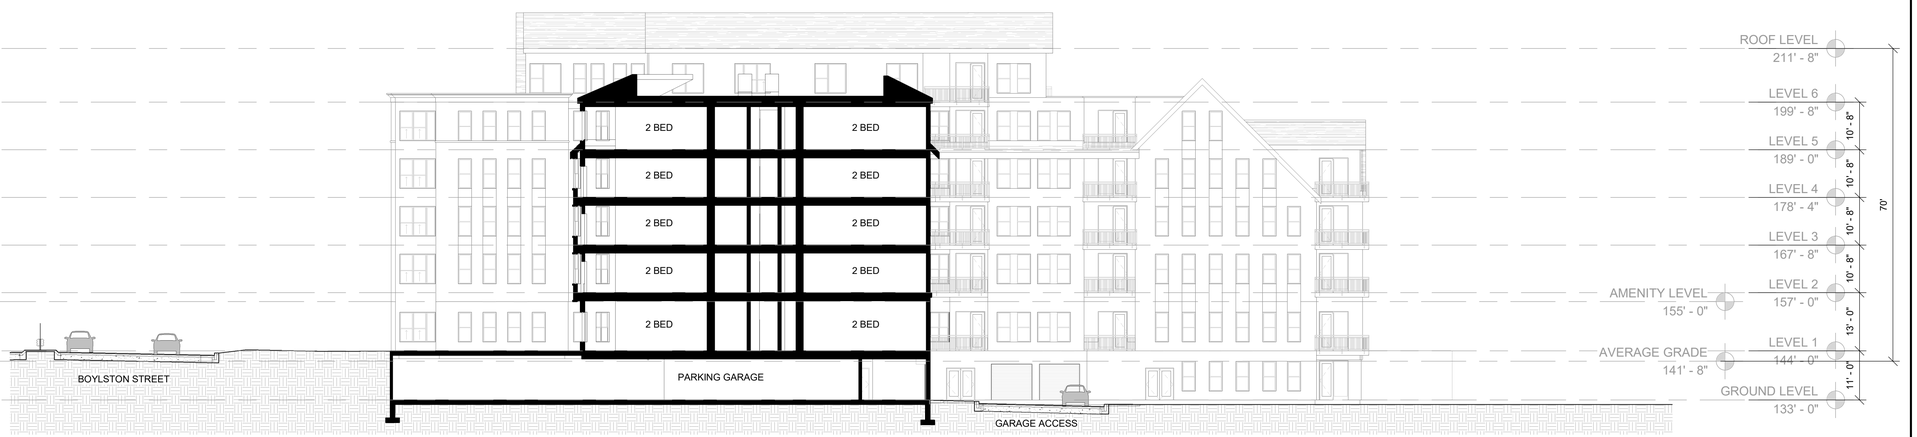

AA Section A-A
Scale: 1/16" = 1'-0"

tat

© The Architectural Team, Inc.
50 Commandant's Way at Admiral's Hill
Chelsea MA 02150
O 617.889.4402
F 617.884.4329
architecturalteam.com

Consultant:

Revision:

Architect of Record:


REGISTERED ARCHITECT
MICHAEL E. YOUNG
COMMONWEALTH OF MASSACHUSETTS

Drawn: BS / CK

Checked: TES

Scale: 1/16" = 1'-0"

Key Plan:

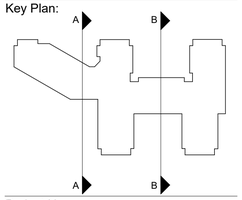

Project Name:

528 BOYLSTON STREET

ZONING BOARD OF APPEALS / COMPRHENSIVE PERMIT APPLICATION

Sheet Name:

BUILDING SECTIONS

Project Number:

#21132


Issue Date:

12/15/2023

Sheet Number:

A500

12/19/2023 7:11:14 PM
C:_Revit Local 2023\21132_R23_528 Boylston Street_23 1114 study_bshea@architecturalteam.com.rvt

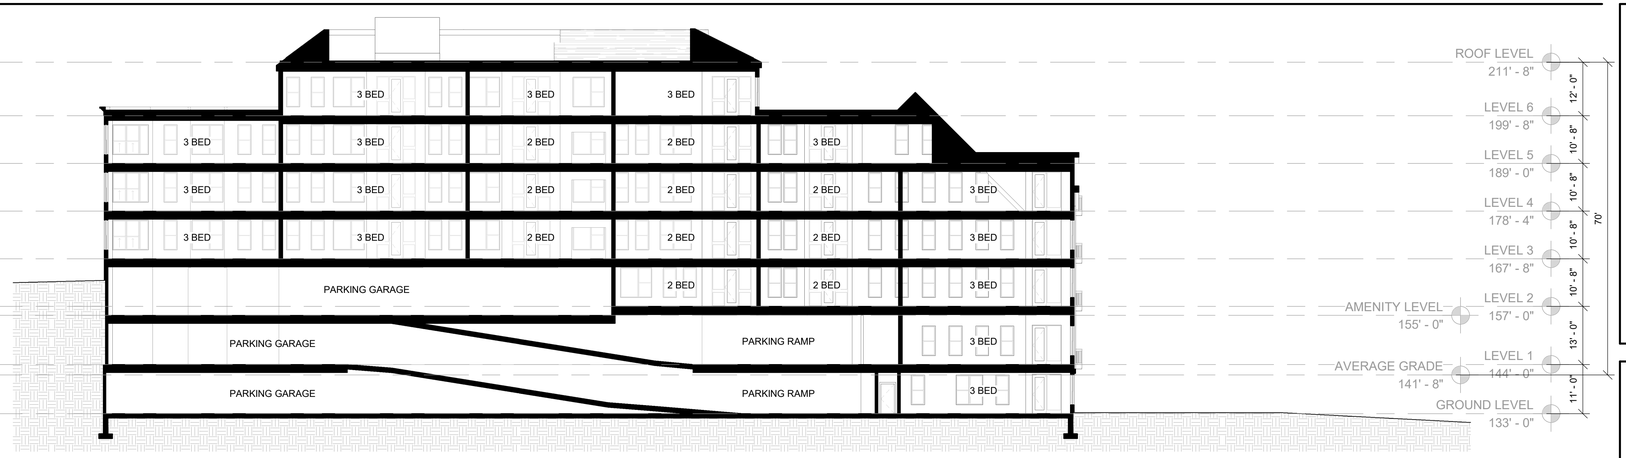

EE Section E-E
Scale: 1/16" = 1'-0"



DD Section D-D
Scale: 1/16" = 1'-0"



CC Section C-C
Scale: 1/16" = 1'-0"

tat

© The Architectural Team, Inc.
50 Commandant's Way at Admiral's Hill
Chelsea MA 02150
O 617.889.4402
F 617.884.4329
architecturalteam.com

Consultant:

Revision:

Architect of Record:


REGISTERED ARCHITECT
MICHAEL E. YOUNG
COMMONWEALTH OF MASSACHUSETTS

Drawn: BS / CK

Checked: TES

Scale: 1/16" = 1'-0"

Key Plan:

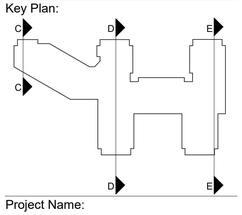

Project Name:

528 BOYLSTON STREET

ZONING BOARD OF APPEALS / COMPRHENSIVE PERMIT APPLICATION

Sheet Name:

BUILDING SECTIONS

Project Number:

#21132


Issue Date:

12/15/2023


Sheet Number:

A501

12/19/2023 7:11:17 PM
C:_Revit Local 2023\21132_R23_528 Boylston Street_23 1114 study_bshea@architecturalteam.com.rvt

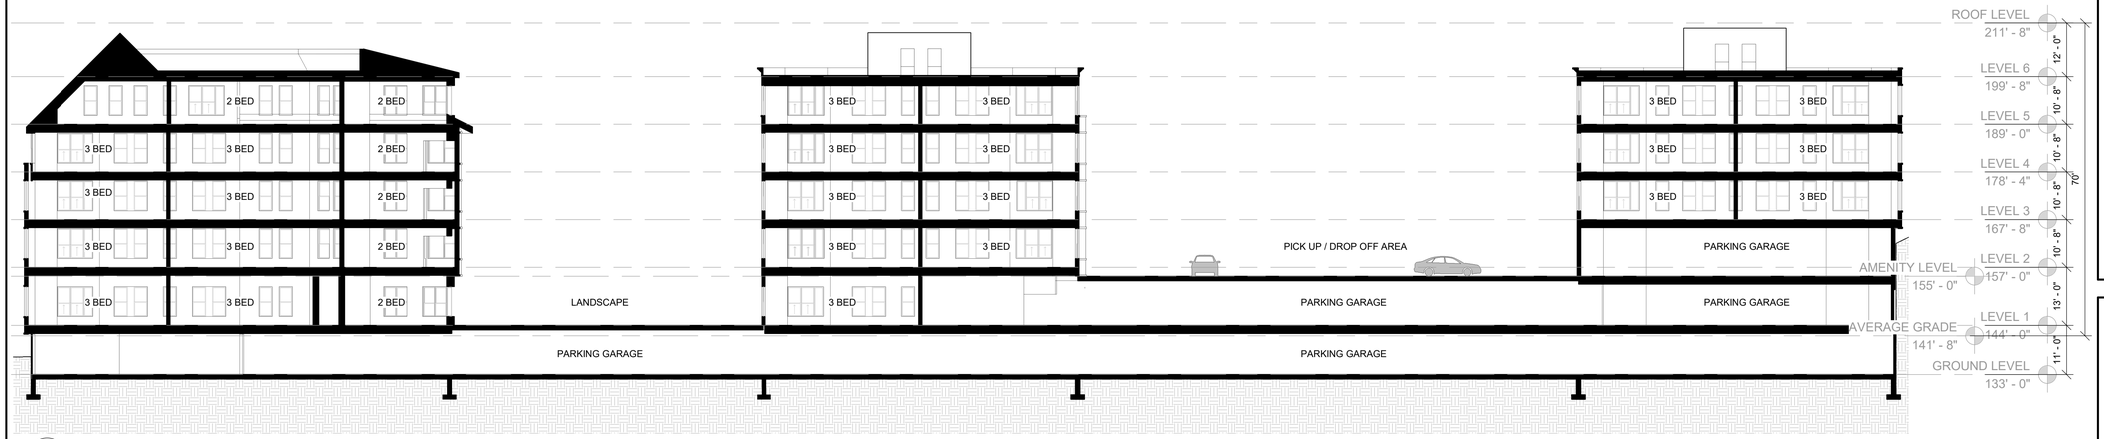

HH Section H-H
Scale: 1/16" = 1'-0"

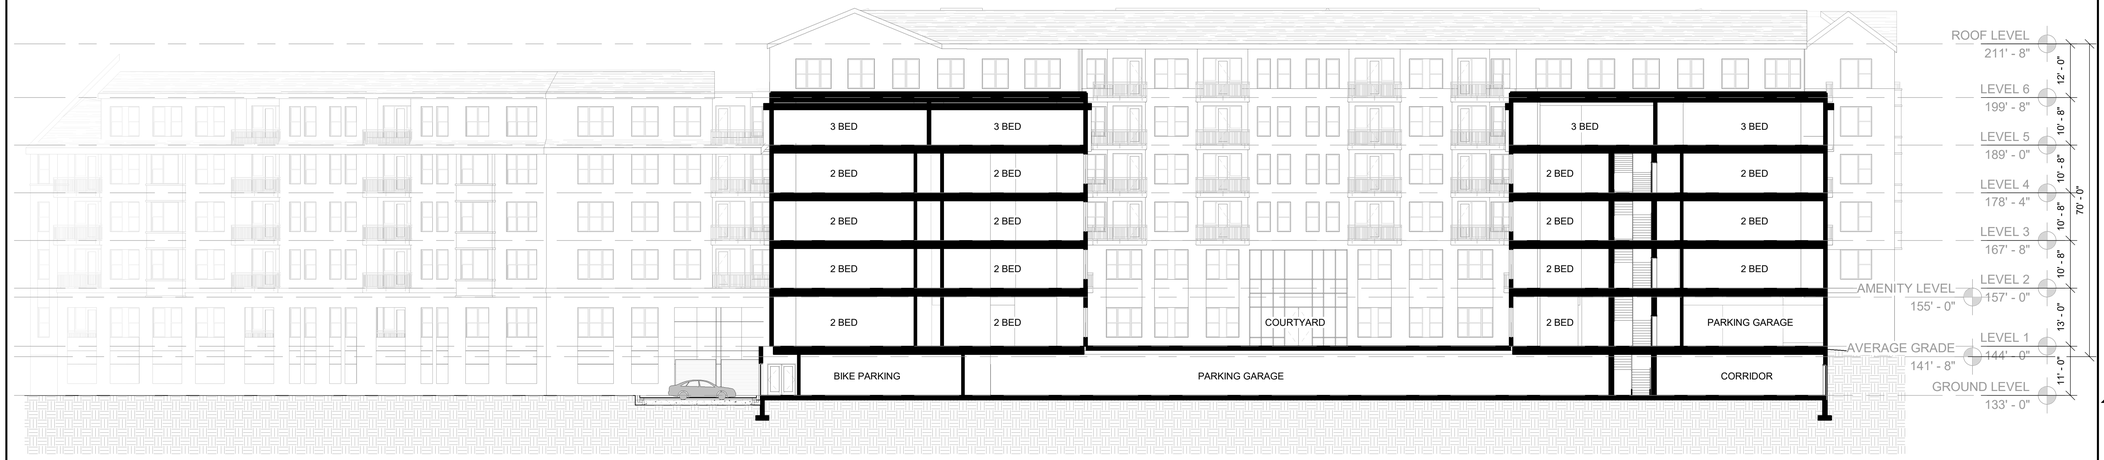

GG SECTION G-G
Scale: 1/16" = 1'-0"



FF SECTION F-F
Scale: 1/16" = 1'-0"

tat

© The Architectural Team, Inc.
50 Commandant's Way at Admiral's Hill
Chelsea MA 02150
O 617.889.4402
F 617.884.4329
architecturalteam.com

Consultant:

Revision:

Architect of Record:


REGISTERED ARCHITECT
MICHAEL E. YOUNG
COMMONWEALTH OF MASSACHUSETTS

Drawn: BS / CK

Checked: TES

Scale: 1/16" = 1'-0"

Key Plan:

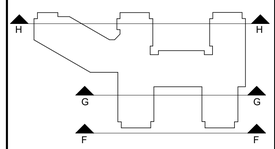

Project Name:

528 BOYLSTON STREET

ZONING BOARD OF APPEALS / COMPRHENSIVE PERMIT APPLICATION

Sheet Name:

BUILDING SECTIONS

Project Number:

#21132


Issue Date:

12/15/2023


Sheet Number:

A502


12/19/2023 7:11:22 PM
C:_Revit Local 2023\21132_R23_528 Boylston Street_23 1114 study_bshea@architecturalteam.com.rvt

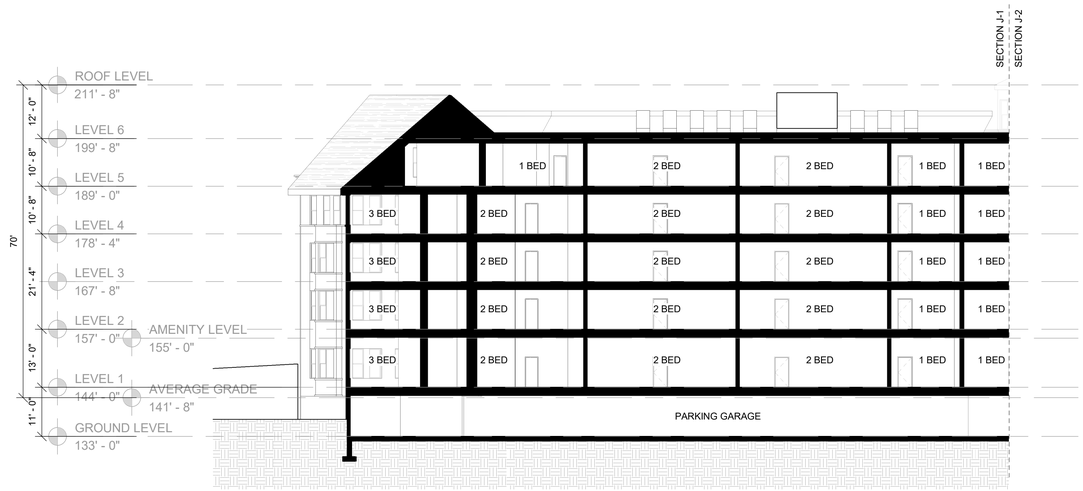

J1 Section J-1
Scale: 1/16" = 1'-0"

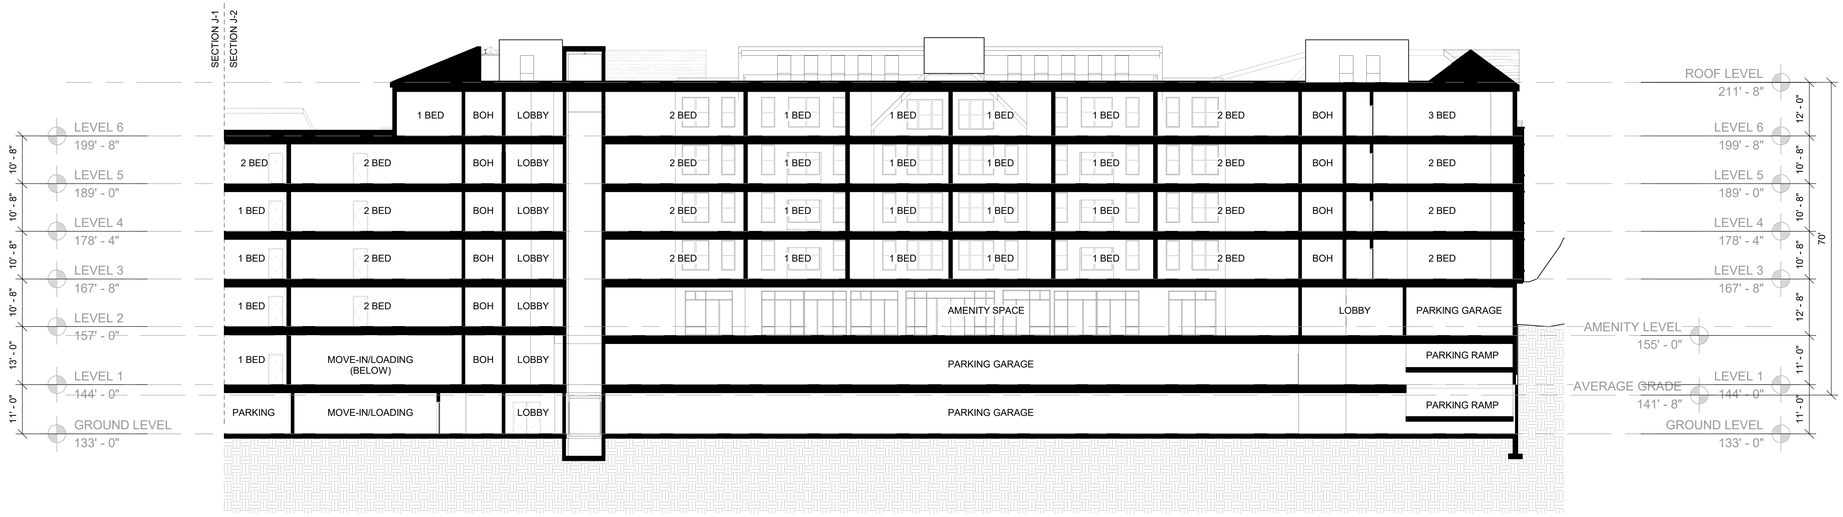

J2 Section J-2
Scale: 1/16" = 1'-0"

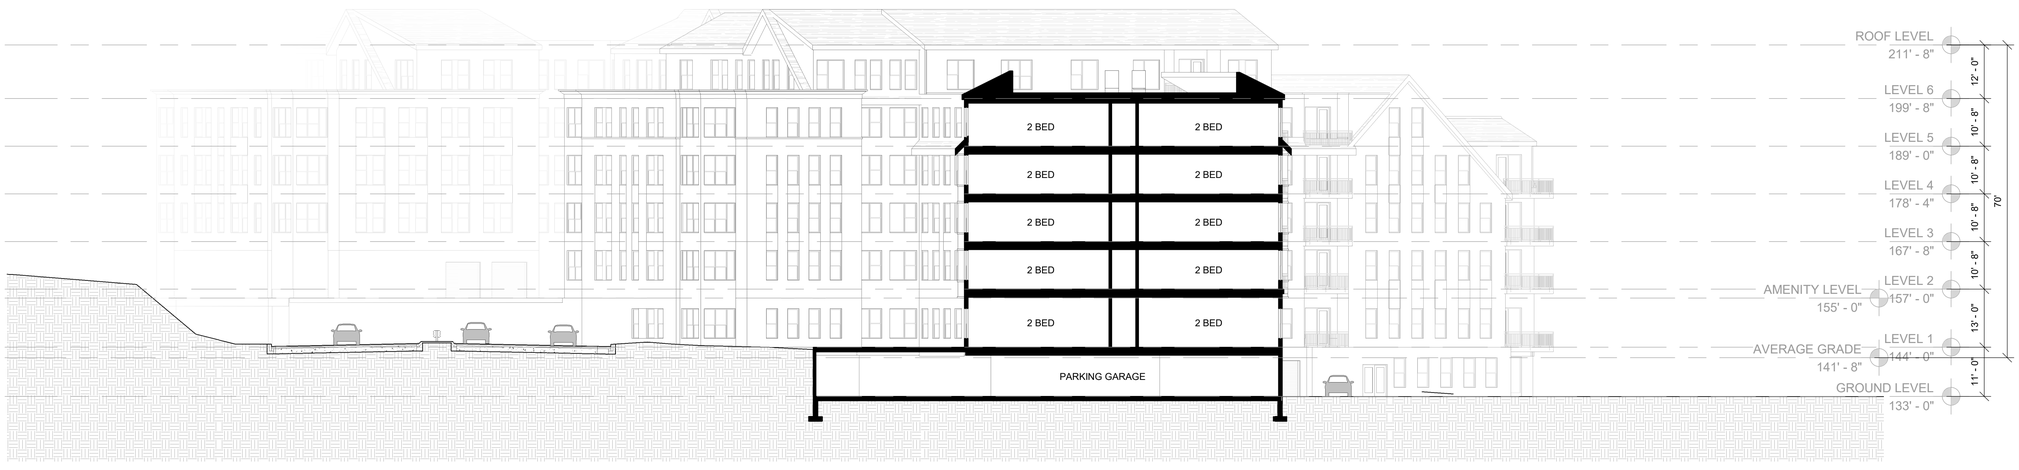

II Section I-I
Scale: 1/16" = 1'-0"

tat

© The Architectural Team, Inc.
50 Commandant's Way at Admiral's Hill
Chelsea MA 02150
O 617.889.4402
F 617.884.4329
architecturalteam.com

Consultant:

Revision:

Architect of Record:


REGISTERED ARCHITECT MICHAEL E. YOUNG COMMONWEALTH OF MASSACHUSETTS

Drawn: BS / CK

Checked: TES

Scale: 1/16" = 1'-0"

Key Plan:

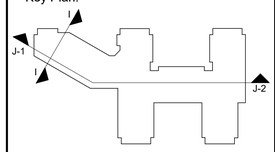

Project Name:

528 BOYLSTON STREET

ZONING BOARD OF APPEALS / COMPRHENSIVE PERMIT APPLICATION

Sheet Name:

BUILDING SECTIONS

Project Number:

#21132

Issue Date:

12/15/2023

Sheet Number:

A503

12/19/2023 7:11:26 PM
C:_Revit Local 2023\21132_R23_528 Boylston Street_23 1114 study_bshea@architecturalteam.com.rvt